


Block Plan – 14 Wheatlands
Avenue, Hayling Island
PO11 9SG

Site plan v1.0 drawn to A3 by: Paul Barnes 05/03/2019



Scale
1:100
1.0m

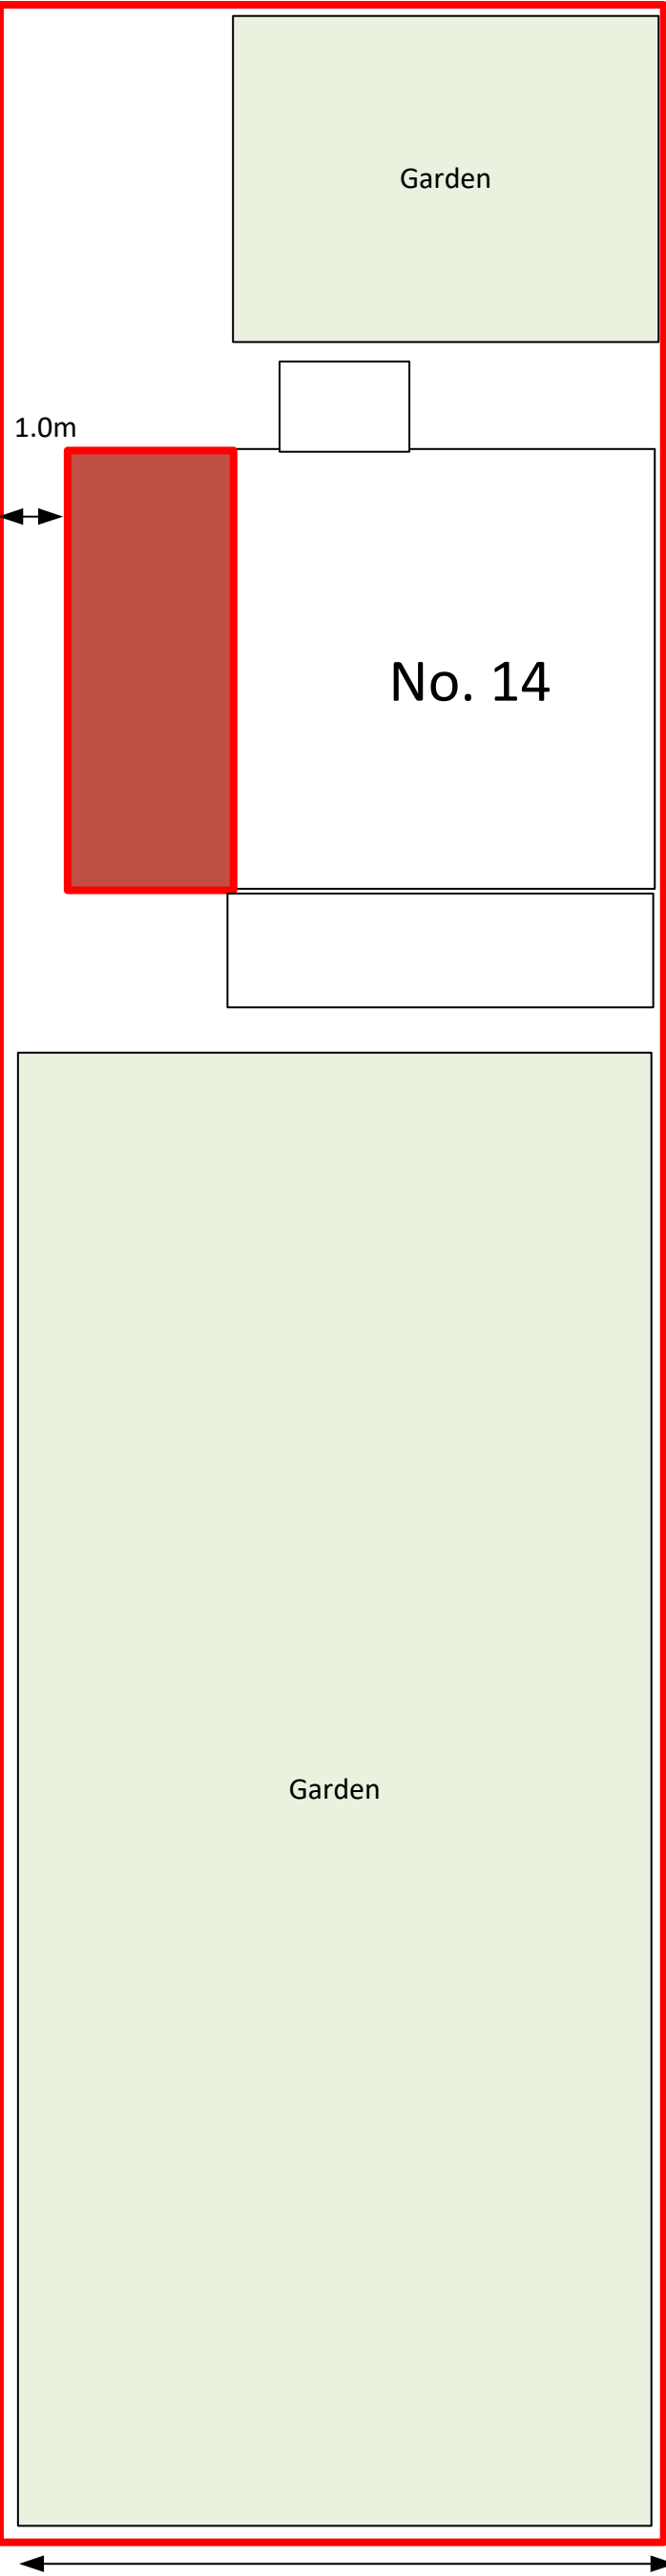

No. 14

Garden

Garden

35.2m

9.2m