


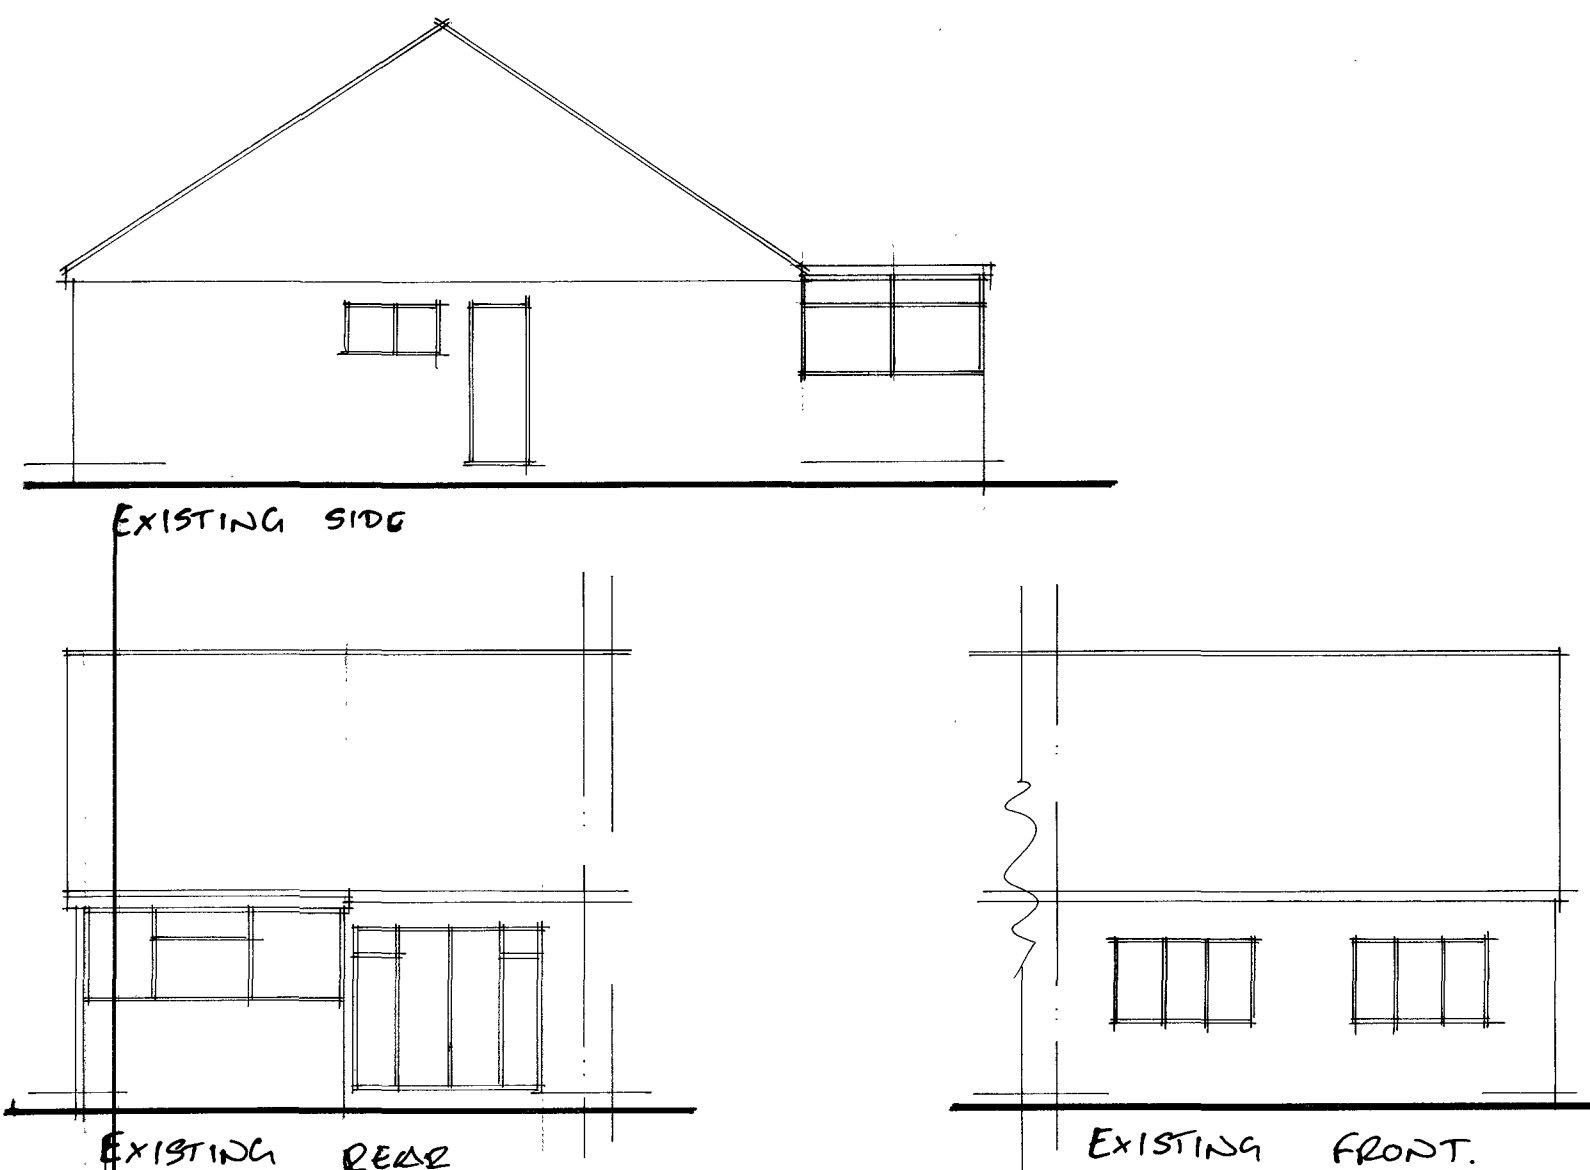

|                                                                                     |  |                                                                               |  |
|-------------------------------------------------------------------------------------|--|-------------------------------------------------------------------------------|--|
| A                                                                                   |  | Revision                                                                      |  |
| Date                                                                                |  | Revision                                                                      |  |
| © copyright                                                                         |  |                                                                               |  |
| <b>THORNS YOUNG</b><br>ARCHITECTURAL                                                |  |                                                                               |  |
| THORNS-YOUNG LTD<br>CHARTERED BUILDING CONSULTANTS<br>Website: www.thornsyoun.co.uk |  |                                                                               |  |
| Fareham<br>21 Middle Road<br>Park Gate<br>SO31 7GH<br>Tel: (01329) 888 322          |  | Portsmouth<br>232 London Road<br>North End<br>PO2 9JQ<br>Tel: (02392) 672 883 |  |
| Client<br><br>KATIE LAX                                                             |  |                                                                               |  |
| Job Title<br><br>28 MARGARET CLOSE<br>WATERLOOVILLE                                 |  |                                                                               |  |
| Drawing Title<br><br>EXISTING ELEVATIONS                                            |  |                                                                               |  |
| Scale 1:100 @ A2                                                                    |  |                                                                               |  |
| Date FEB 19                                                                         |  | Drawn by CM                                                                   |  |
| Drg. No.<br>2254 . 18 . 2                                                           |  | Rev.                                                                          |  |