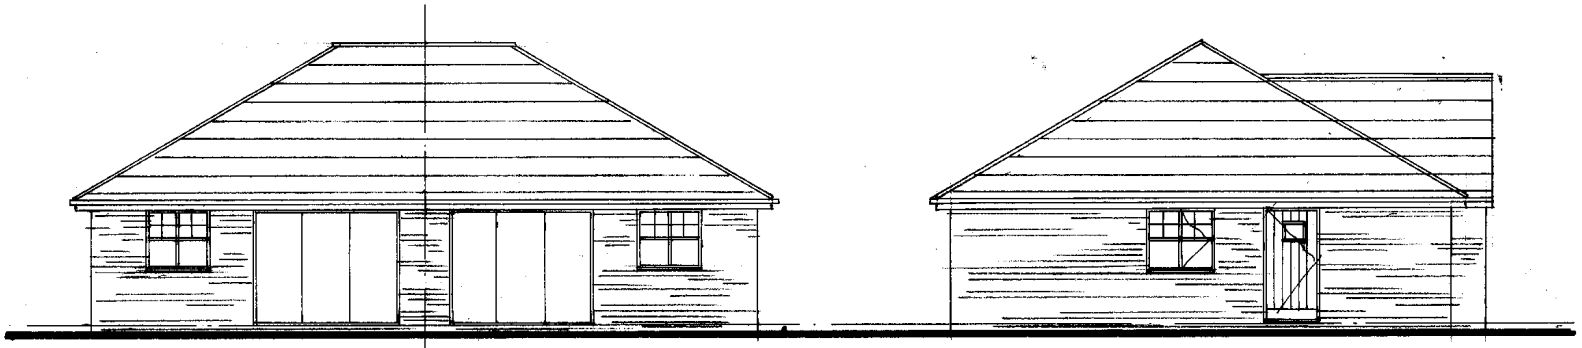

REAR

SIDE

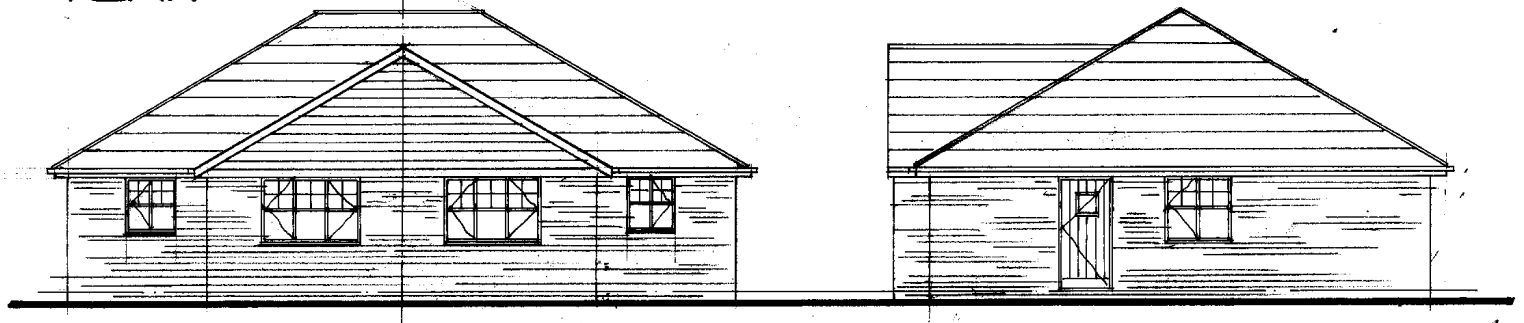

FRONT

SIDE

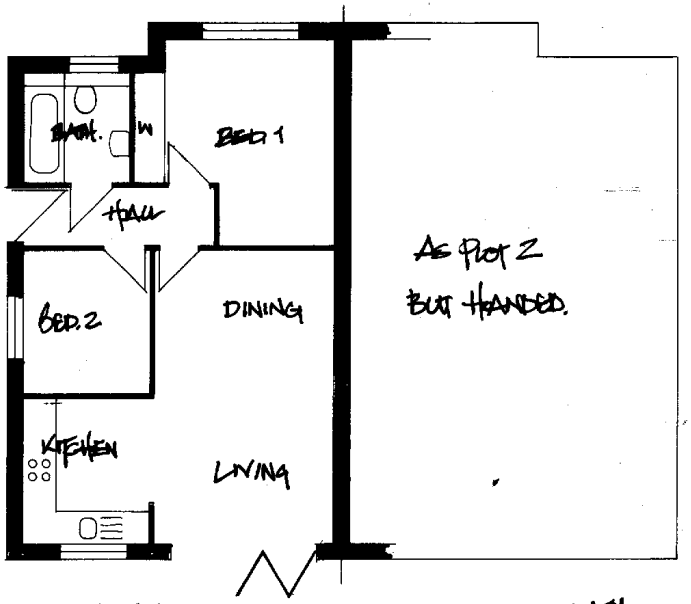

PLOT TWO

PLOT THREE

DEREK TREAGUS ASSOCIATES
ARCHITECTURAL SERVICES
No3-The Townhouse,20 Nelson Road,Southsea,
Hampshire PO5 2AS
Tel: 07956 624094
Email: derek.treagus@g[illegible]il.com

Project	DEVELOPMENT AT 26 WEST HAYE ROAD, HAYLING ISLAND, HAMPSHIRE.
Client	Mr & Mrs B Smith
Subject	Planning Drawing Plot Two & Three
Date: Nov 2018	Scale: 1:100@ A3
Rev:	Drg. No. **18/767/03**

- **Copyright reserved.**
- **All dimensions are to be site confirmed and should not be scaled unless for Planning purposes.**
- **Verify all queries with the office.**