


O.S. 1:500 SCALE

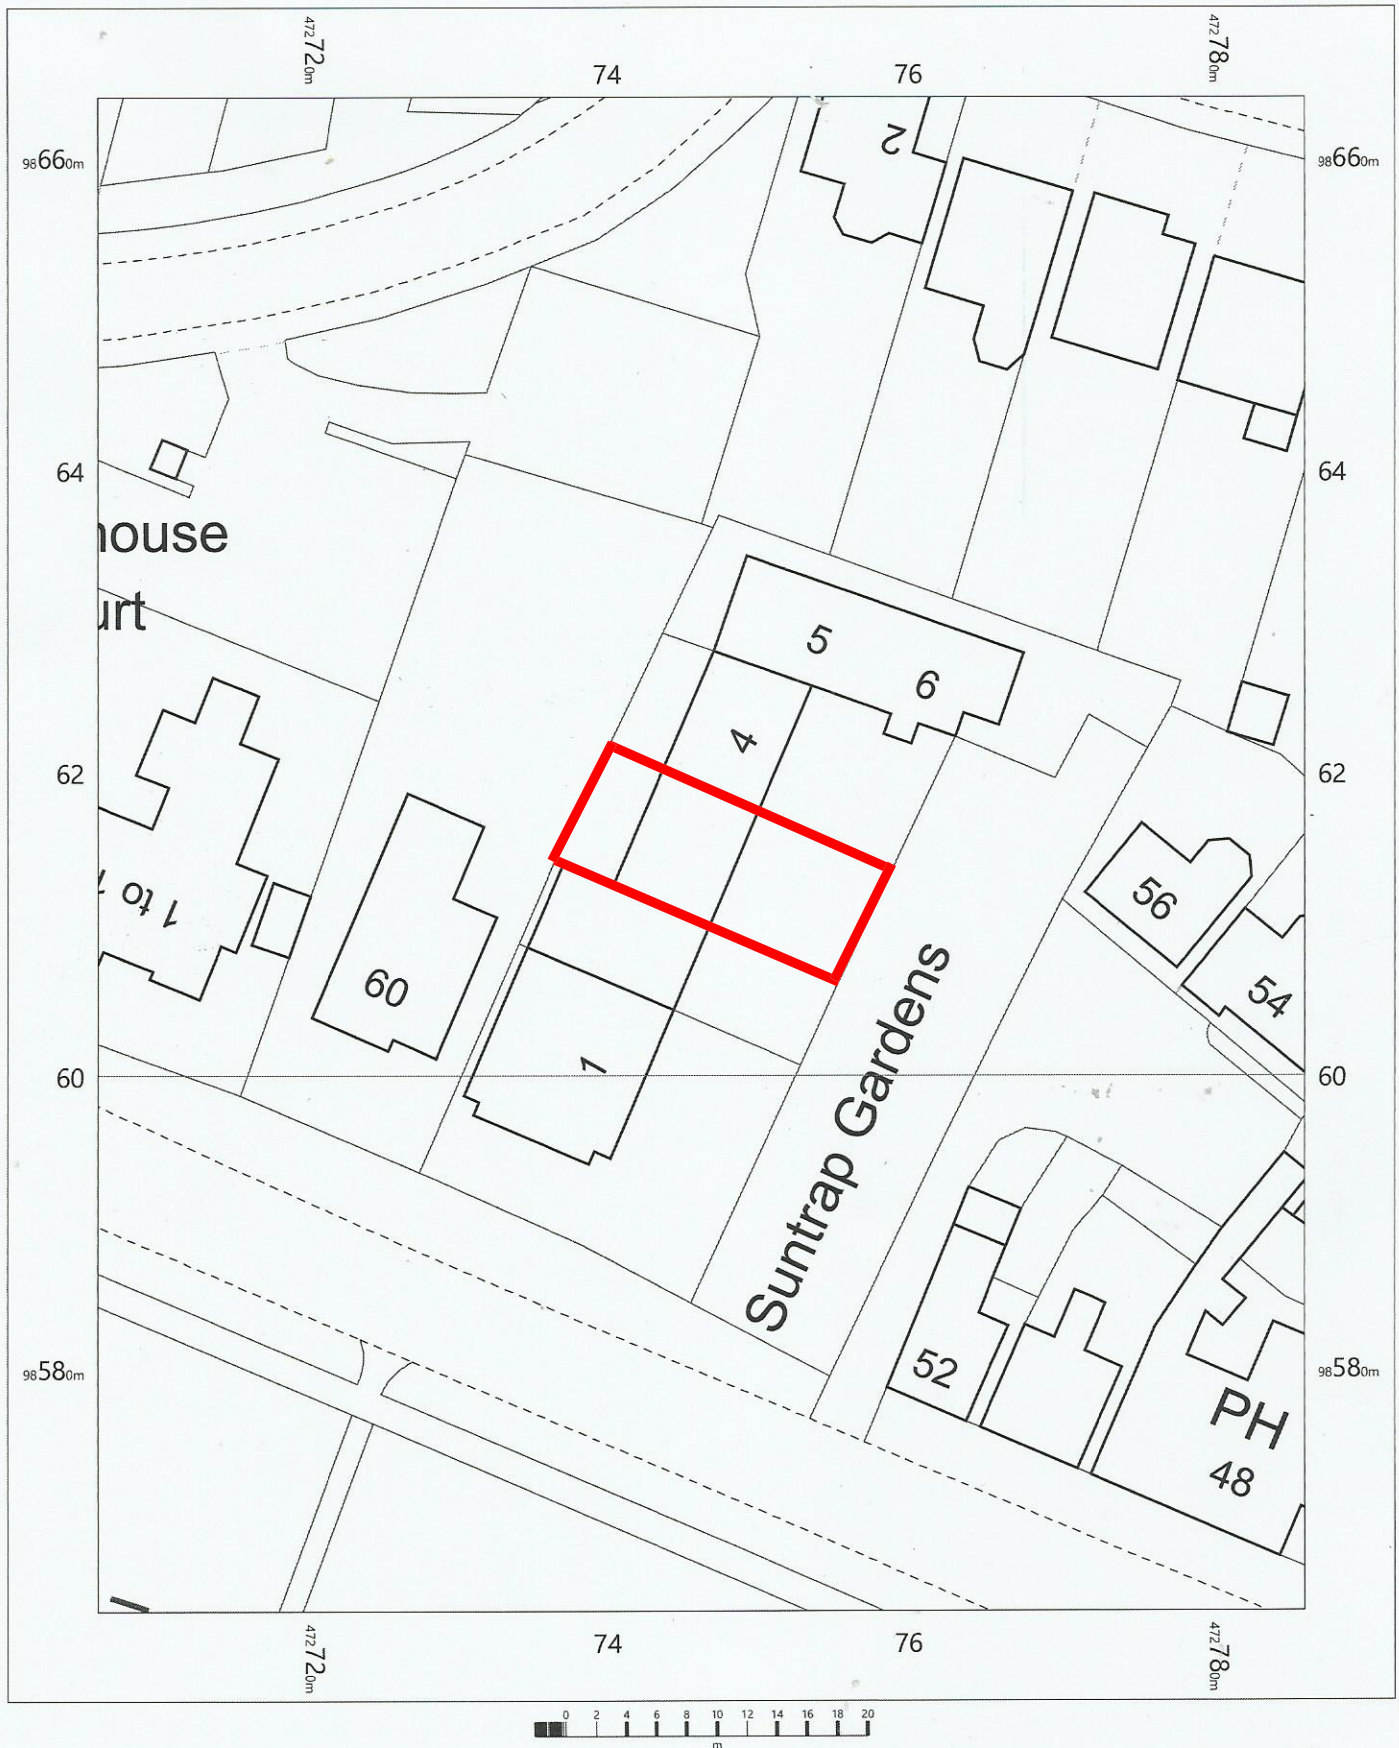

3 Suntrap Gardens,
Hayling Island,
PO11 9EL

OS MasterMap 1250/2500/10000 scale
Friday, April 12, 2019, ID: UPT-00793013
www.themapshop.co.uk

1:500 scale print at A4, Centre: 472746 E, 98615 N



The Map Shop
Upton upon Severn
www.themapshop.co.uk

TEL: 01684 593146