


NOTES:


Dimensions to be checked on site before commencing work. Any discrepancies shall be reported to the architect immediately.

Do not scale from these drawings except for planning purposes. Use figured dimensions only.


Where applicable this drawing is to be read in conjunction with other consultants' drawings.

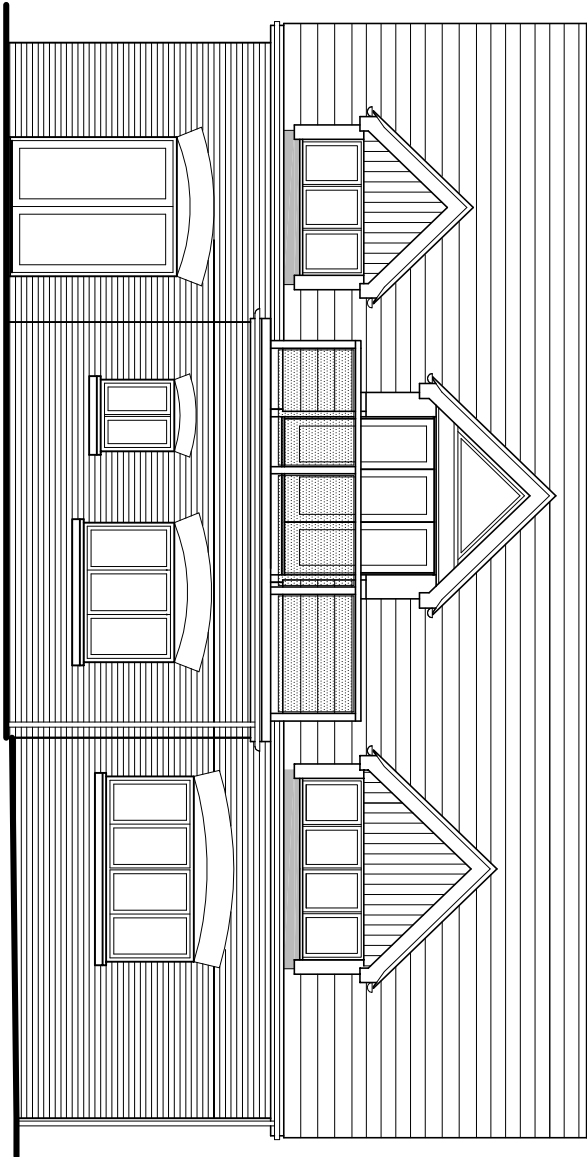


North (rear) elevation

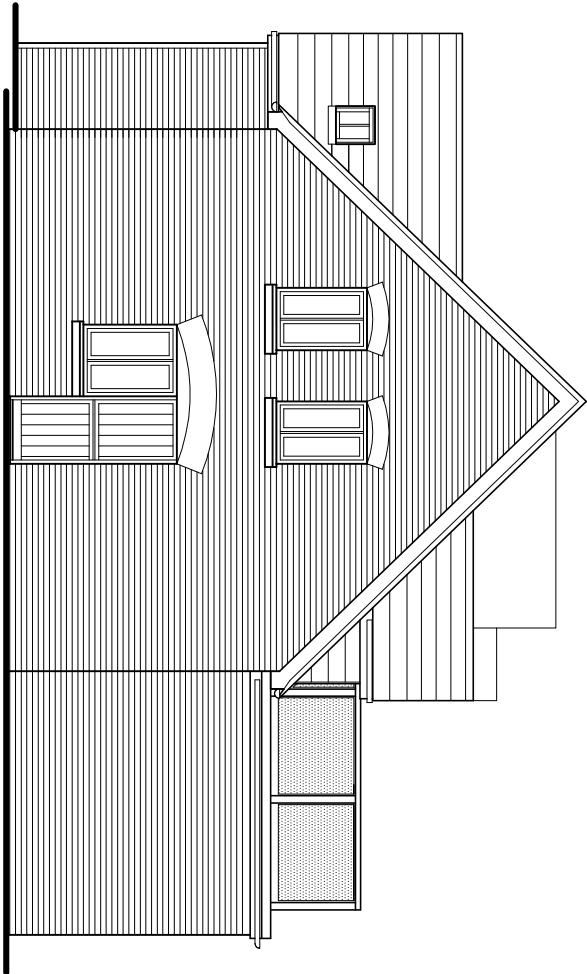


East (side) elevation

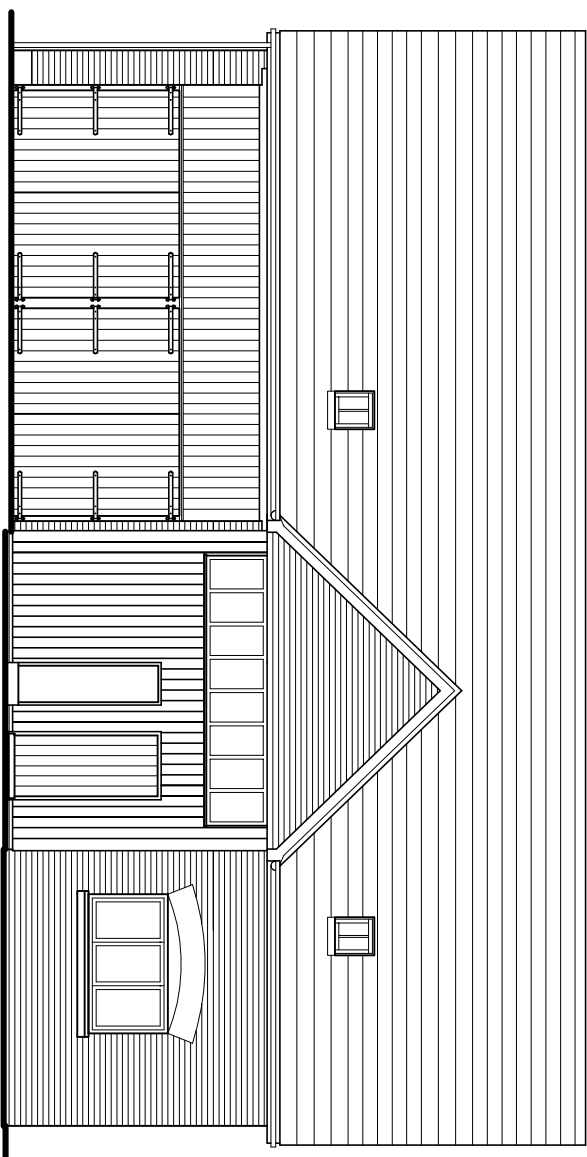

South (front) elevation scale 1:100

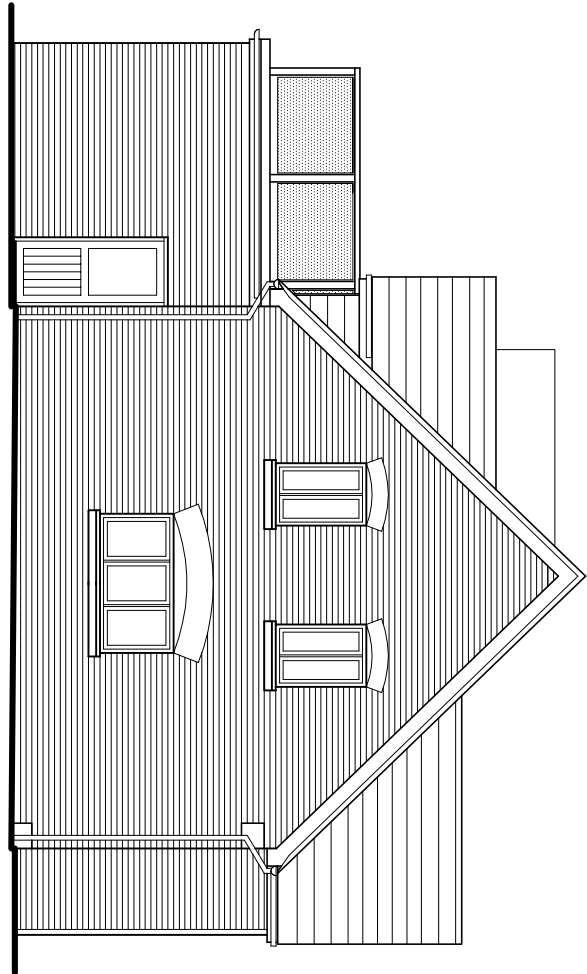

West (side) elevation

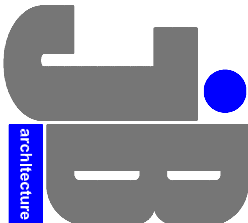

JB ARCHITECTURE

TEL: 01243 933732 M: 07769904282

E: jimmy@jb-architecturedesign.com

Web: www.jb-architecturedesign.com

For
MR & MRS JUBB

Project

PROPOSED LOFT CONVERSION
AT THE COACH HOUSE,
HOLLYBANK HOUSE
EMSWORTH, PO10 7UN

Title

EXISTING ELEVATIONS

Date	Drawn	Scale	Checked
APRIL 2019	JB	1:100 @ A3	-
Job Number	Drawing Number	Revision	
PL28919	402		