


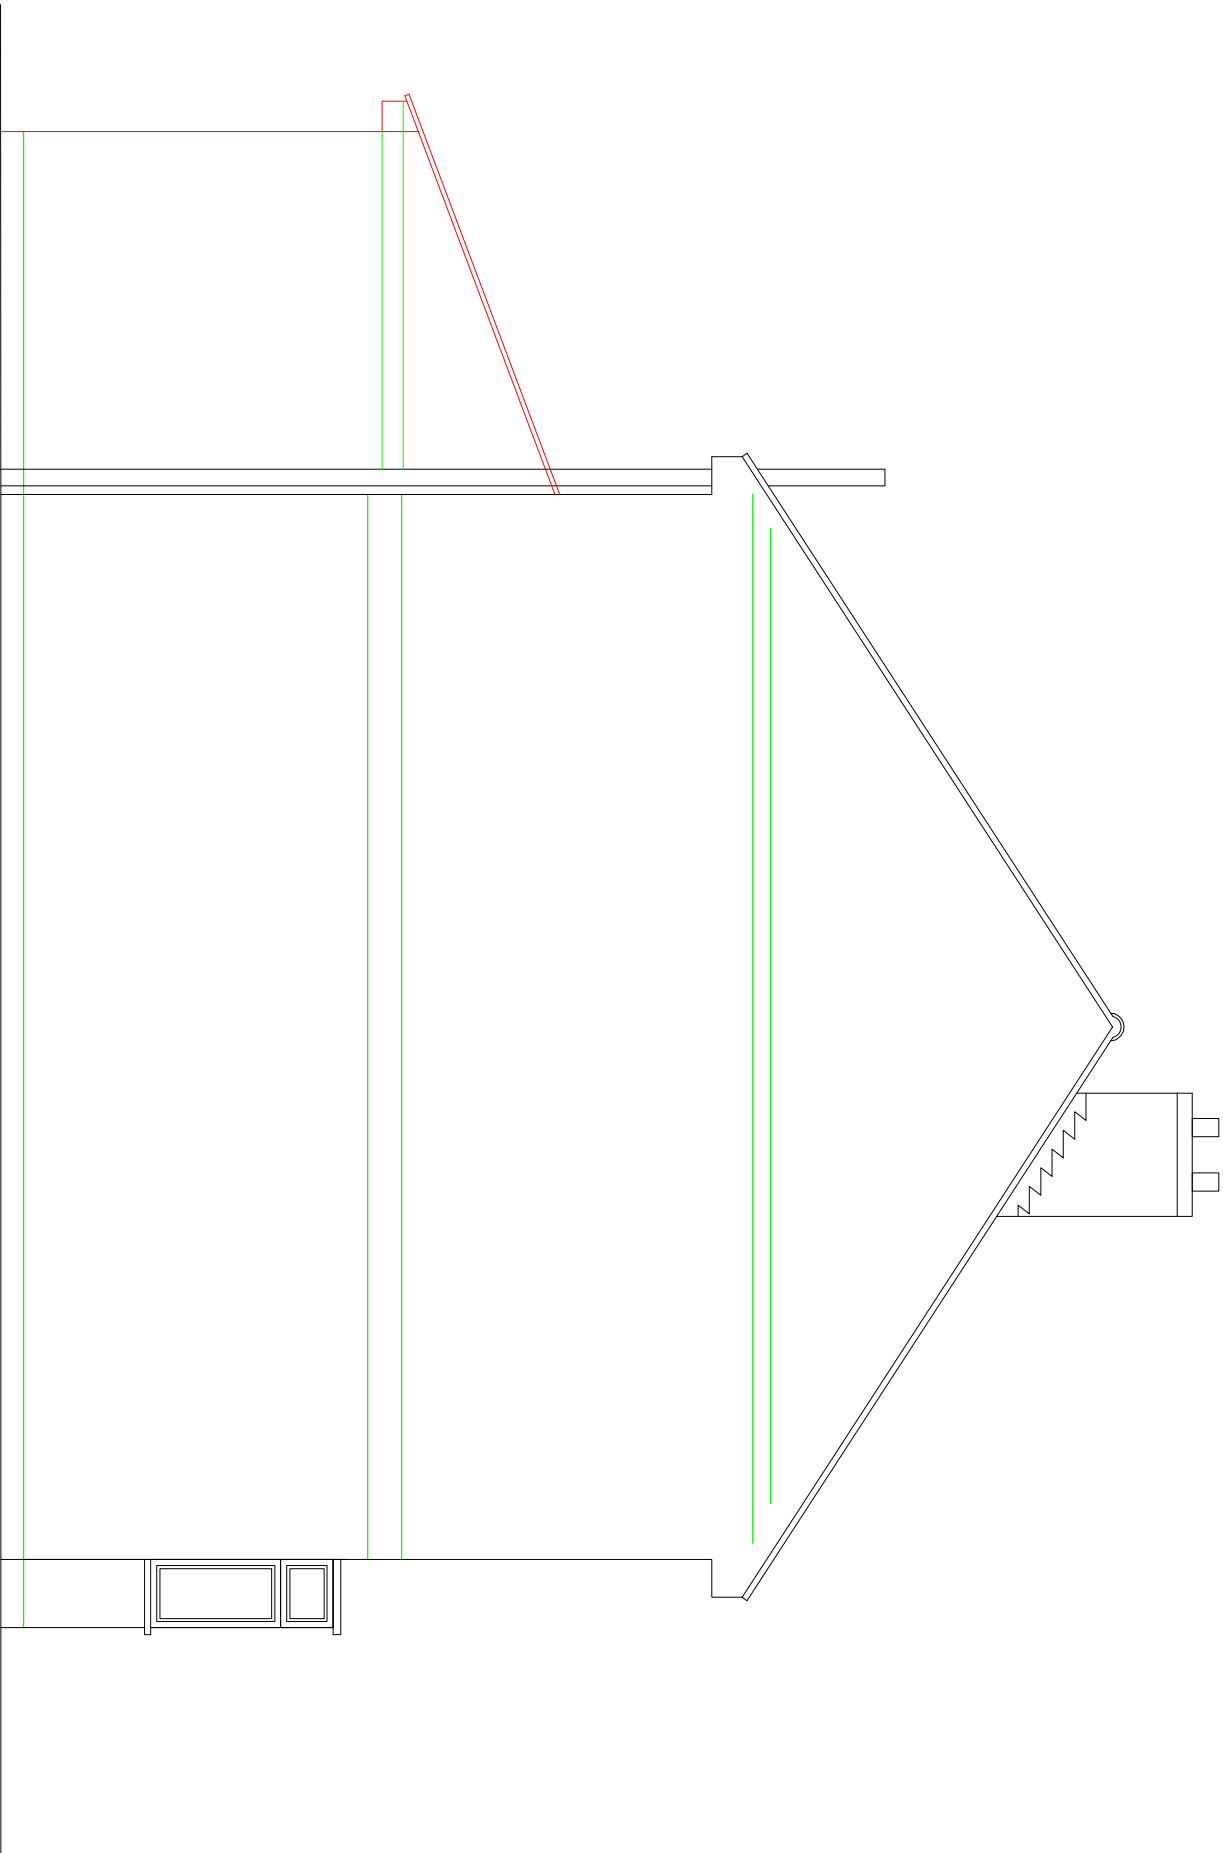

Existing Side Elevation

<i>MR & MRS KIRBY 70 HIGHLAWN WAY HAVANT HANTS P09 5BT</i>	<i>DRAWING NUMBER: 106</i>	<i>DATE 21/5/19</i>
	<i>TITLE: SECTION THROUGH</i>	<i>SCALE 1:50</i>