


Proposed Side & Rear Extension

HAVALT BOROUGH
COUNCIL
29 MAR 2013
RECEIVED

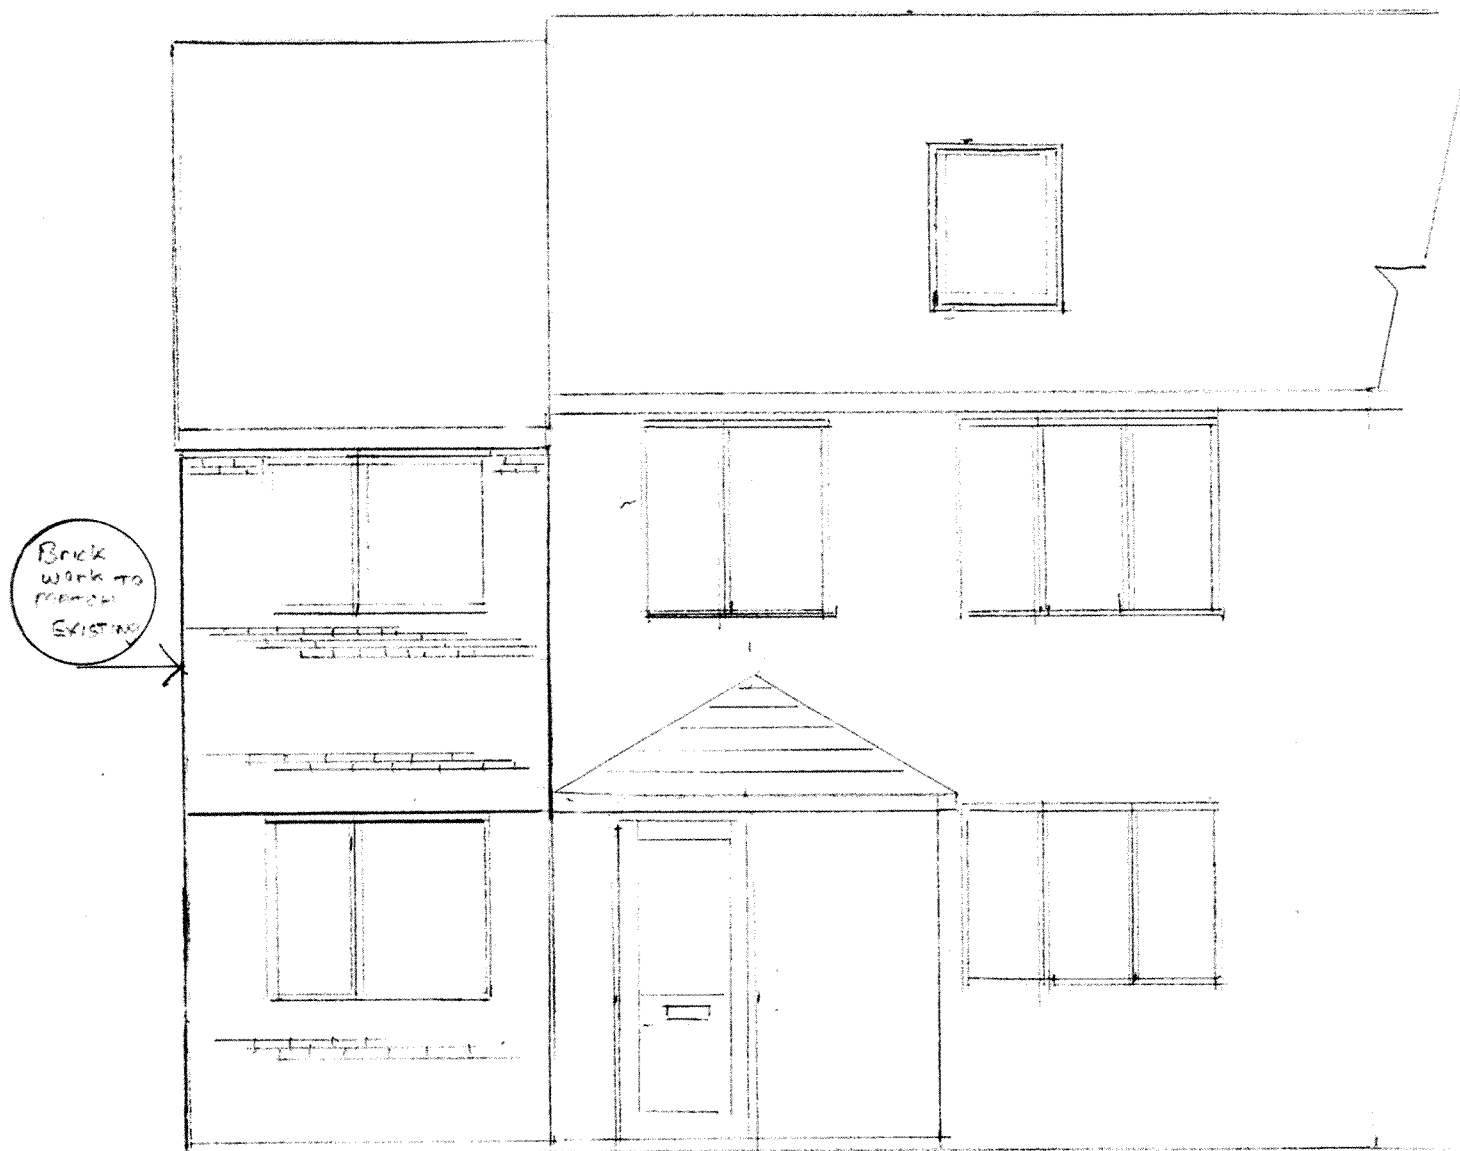

Brick
work to
match
existing

Proposed Front Elevation
All Materials to match existing

0 1 2 3 4 5
Scale - BAR



EXISTING Front Elevation

Mr & Mrs Browne
14 Cardinal Drive
WATERLOO
N7 2L2
Region 3
Scale 1-50