



EXISTING ELEVATIONS 1:100

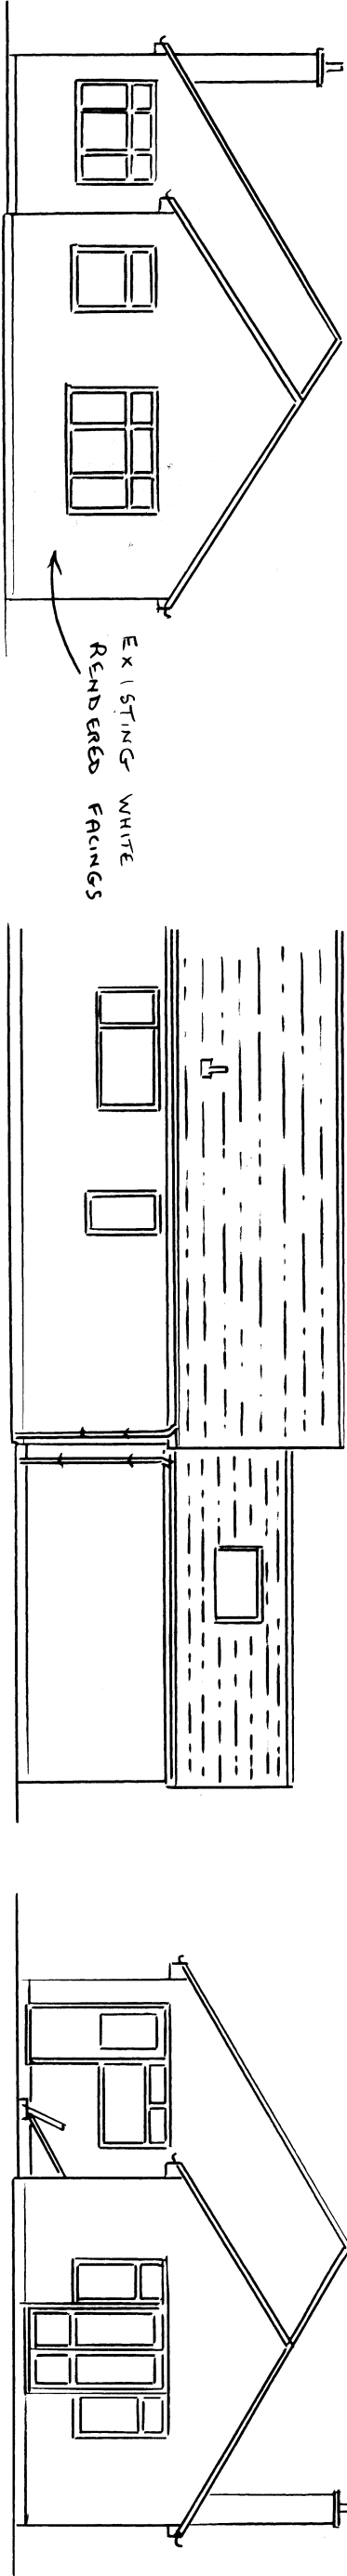

FRONT ELEVATION (SOUTH)

SIDE ELEVATION (EAST)

REAR ELEVATION (NORTH)

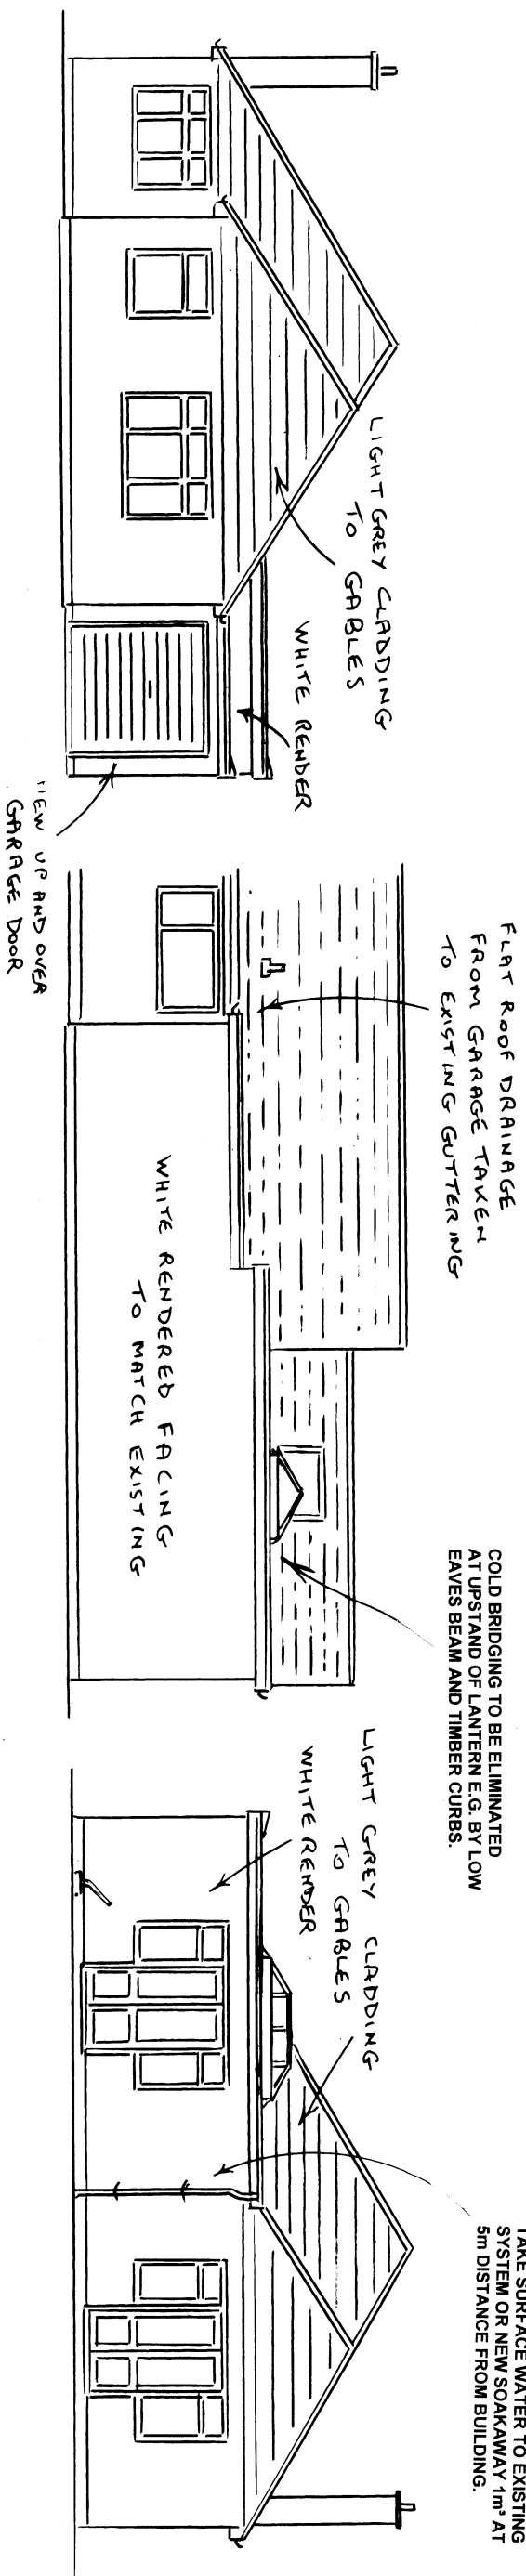

FRONT ELEVATION (SOUTH)

SIDE ELEVATION (EAST)

REAR ELEVATION (NORTH)

PROPOSED ELEVATIONS 1:100