


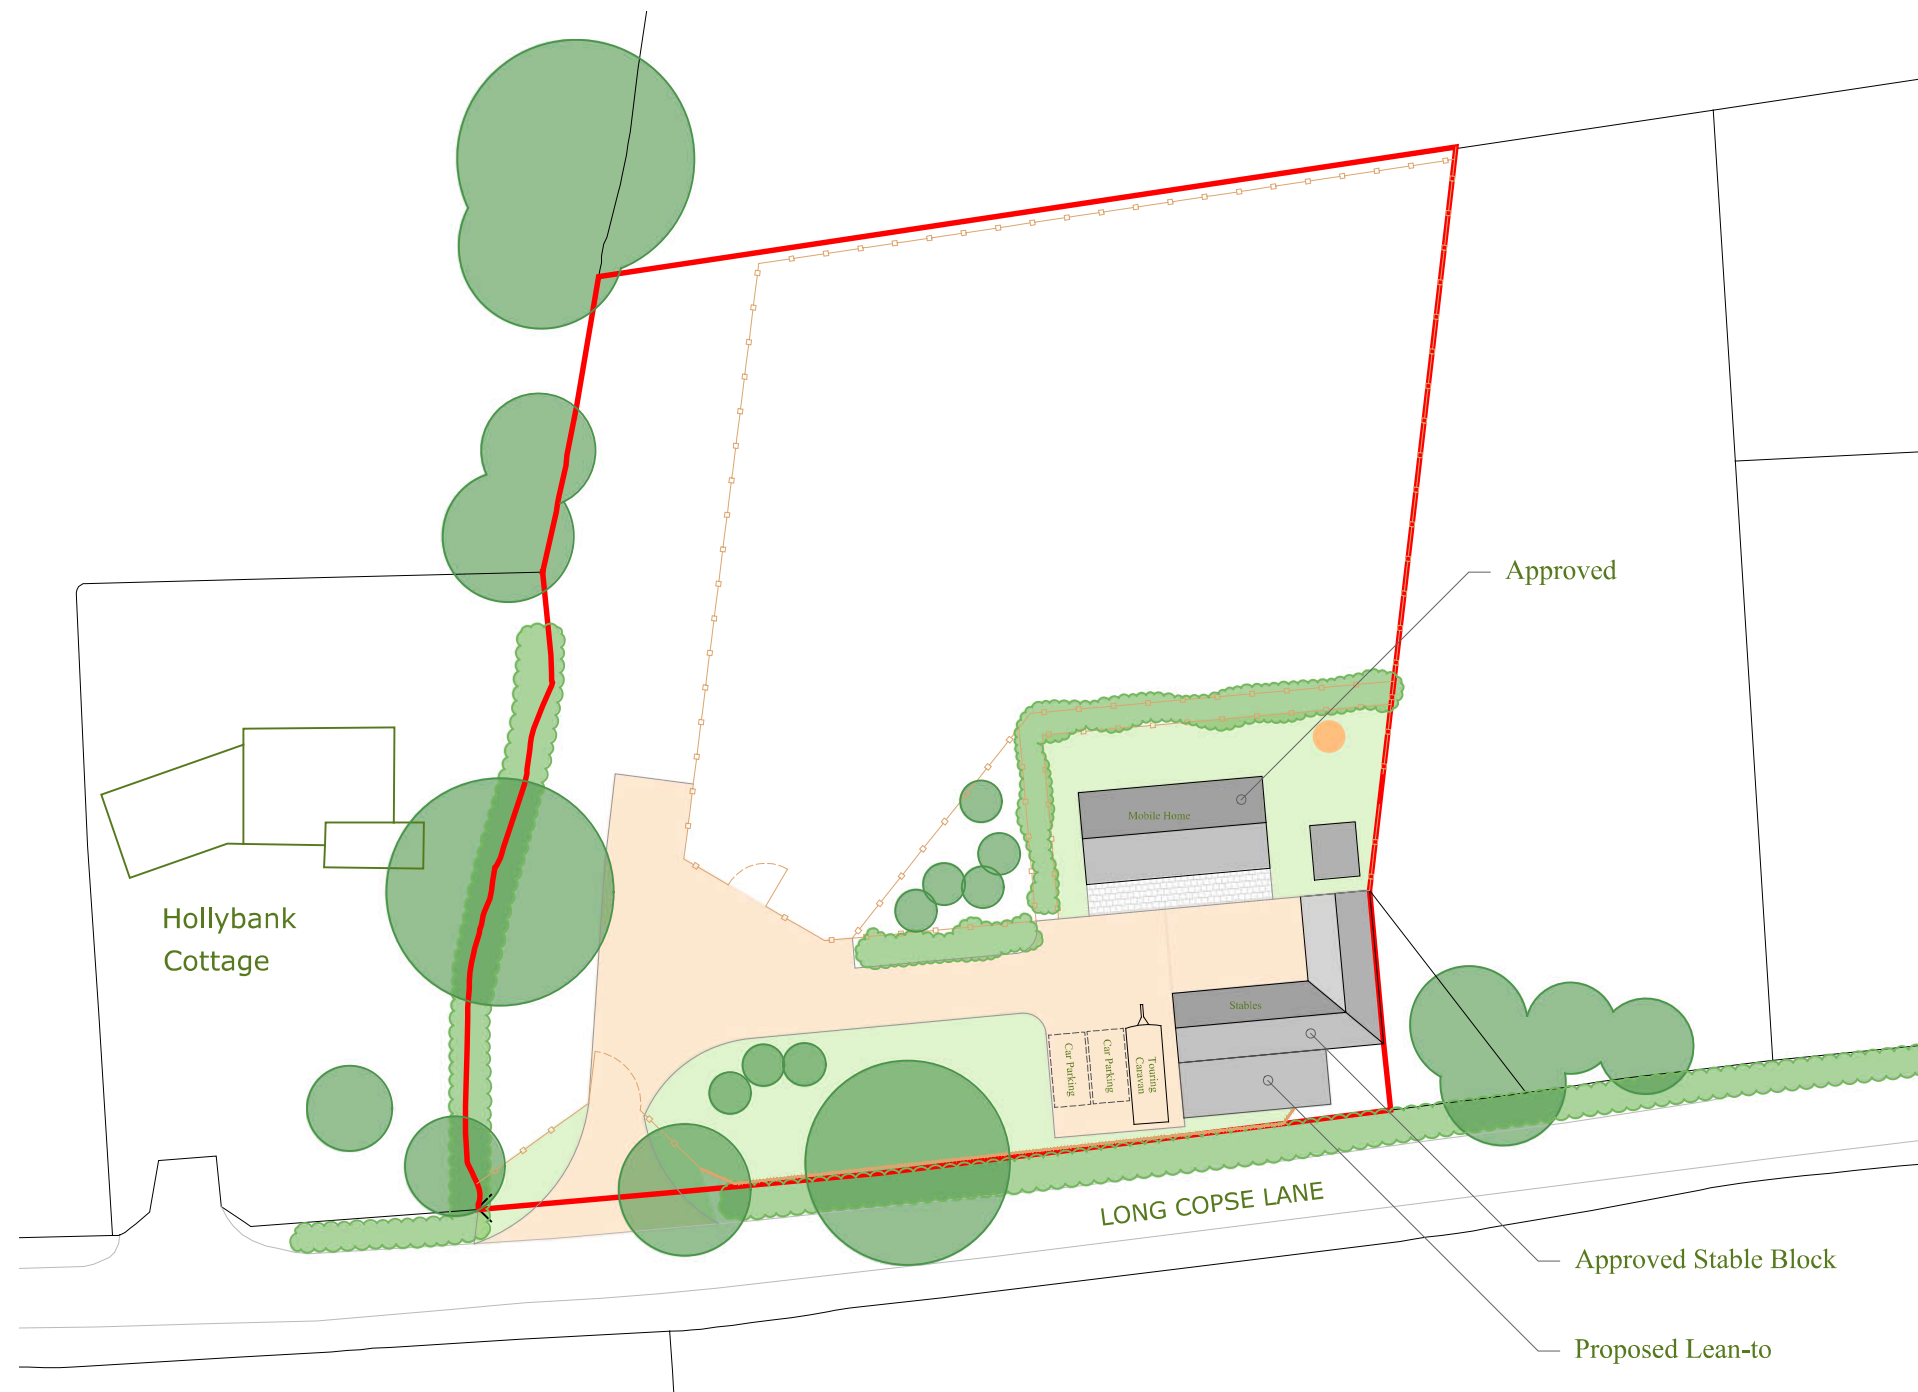

Block Plan

1:500

Address

Land To The Rear Of
Hollybank Cottage, Long
Copse Lane, Emsworth
PO10 7UR

Drawing

Block Plan

Scale @ A3

1:500

Date

01.02.2019

Issue Date

01.02.2019

Drawn By

MD

Checked By

BK

Job No.

180912

Drawing No.


001

Revision

1

Status

PLANNING

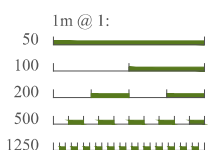

tel: 01243 201 102
email: enquiries@manorwood.co.uk
web: www.manorwood.co.uk



Studio 5
Chilgrove Business Centre
Chilgrove
Nr Chichester
West Sussex
PO18 9HU

This drawing is the copyright of Manorwood Construction Ltd.
Do not scale from this drawing except for Local Authority planning purposes
All dimensions must be checked on site prior to commencement of works