




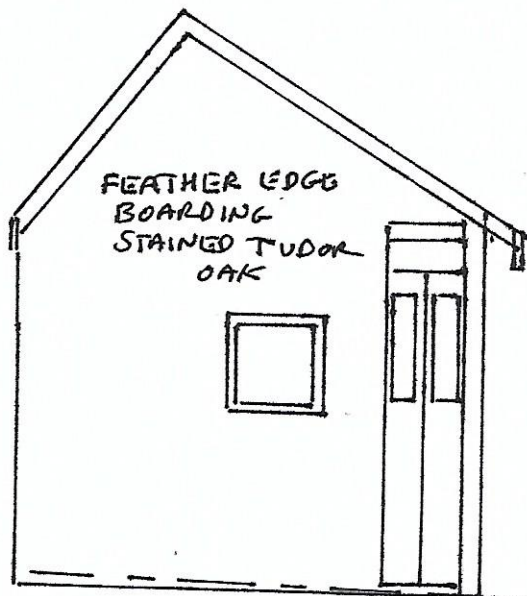


PROPOSED SOUTH
ELEVATION

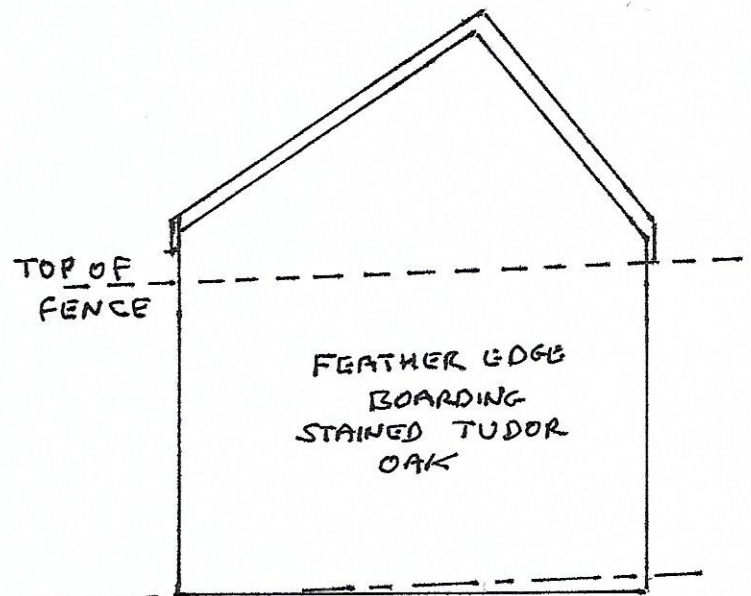

PROPOSED NORTH
ELEVATION

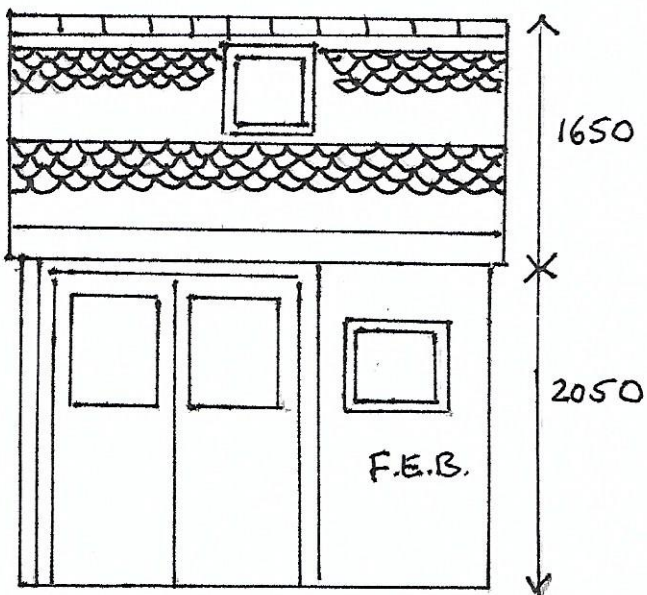

PROPOSED EAST
ELEVATION

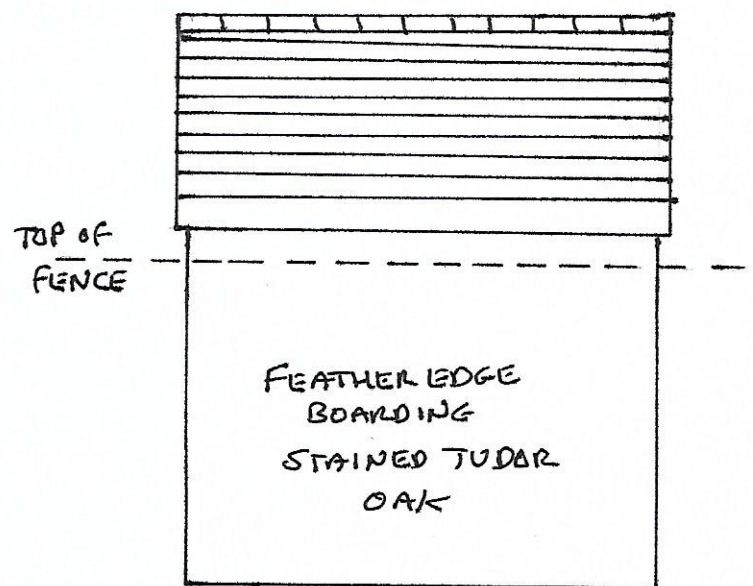

PROPOSED WEST
ELEVATION

TITLE: PROPOSED ELEVATIONS

SCALE: 1:50

DATE: 29/12/18

DRAWING NO. 1

NEW SUMMERHOUSE AT:

25 SERPENTINE ROAD

WIDLEY, WATERLOOVILLE

POT SEE FOR:

SIMON P. COLEMAN