


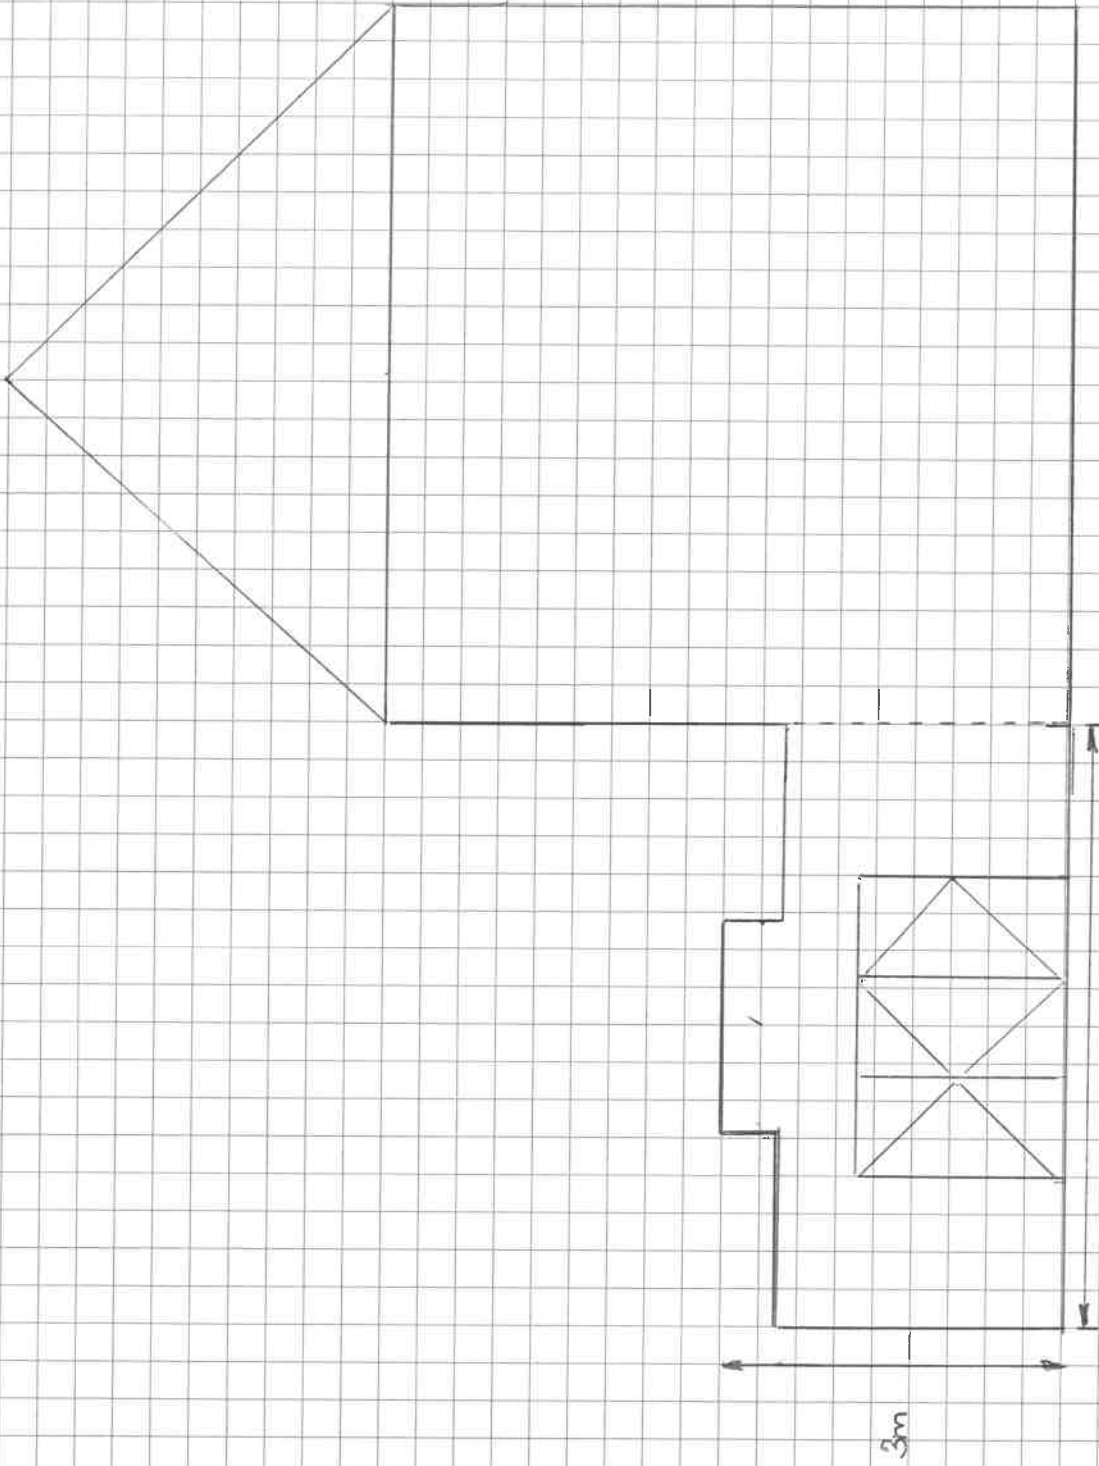

SIDE ELEVATION
SECTION A-A

80 WAKEFIELD WAY
P295JR