



5 LADYBRIDGE ROAD, WATERLOOVILLE

BLOCK PLAN INCORPORATING
PARKING PLAN (1:100)

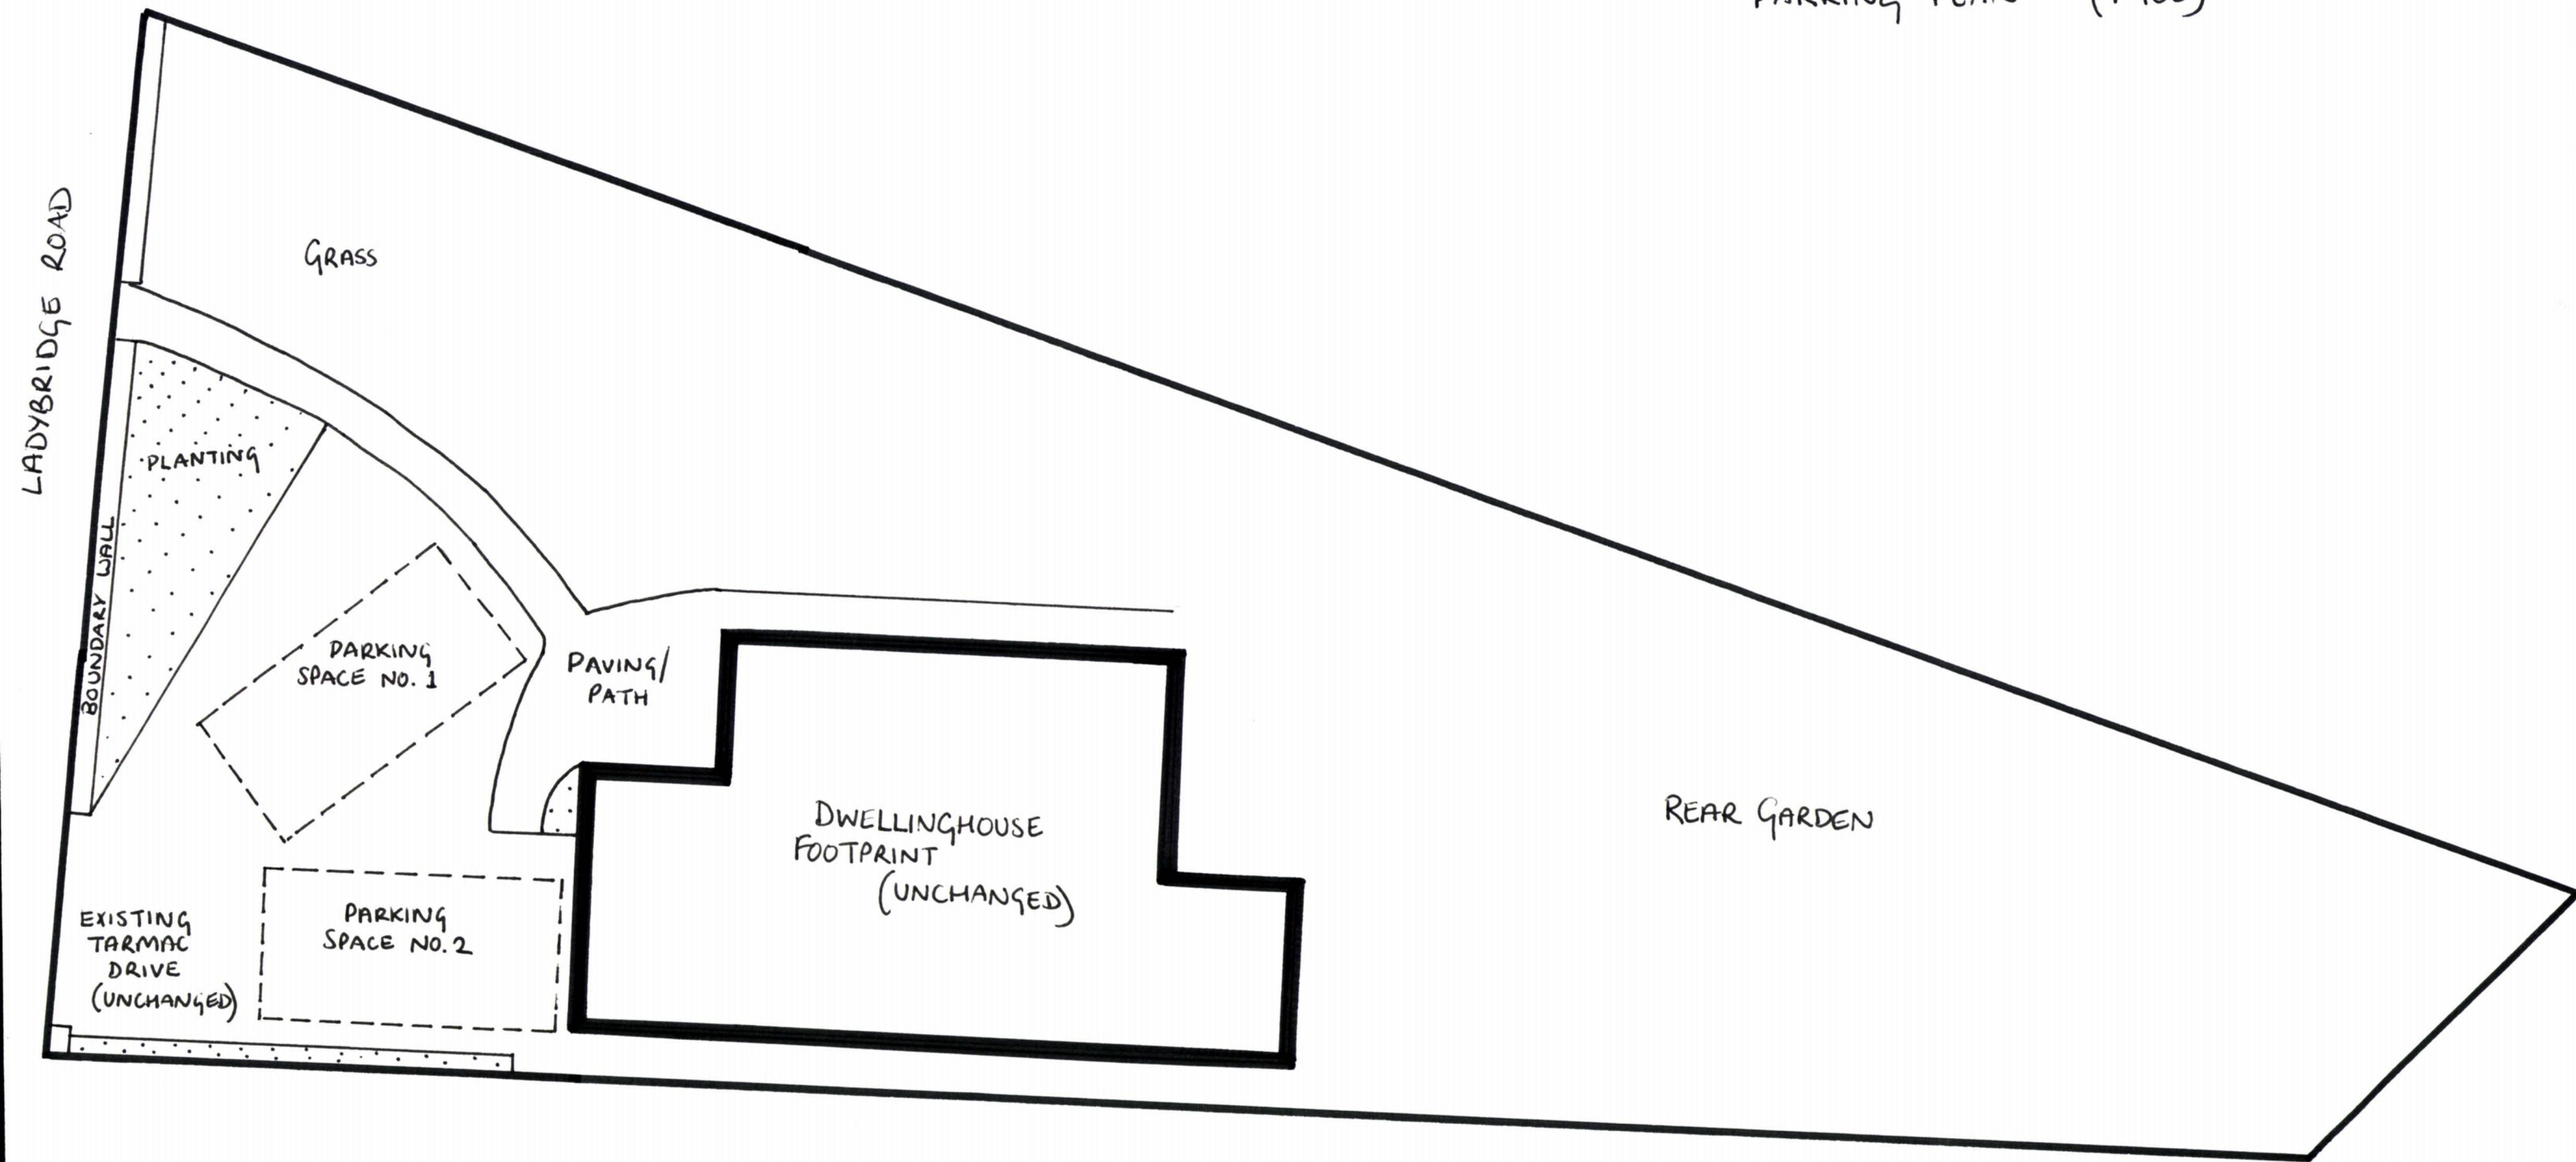

NB: EXISTING HARDSTANDING & DWELLING FOOTPRINT
(TO REMAIN UNCHANGED)

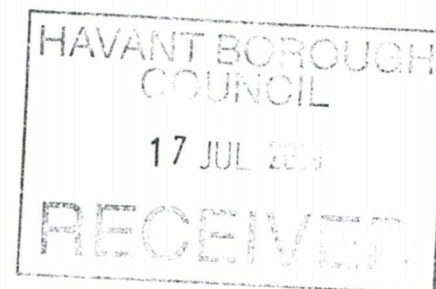

PLAN NO. 2