



NEW CROSSOVER (1) - 55 NEW ROAD

1 : 100

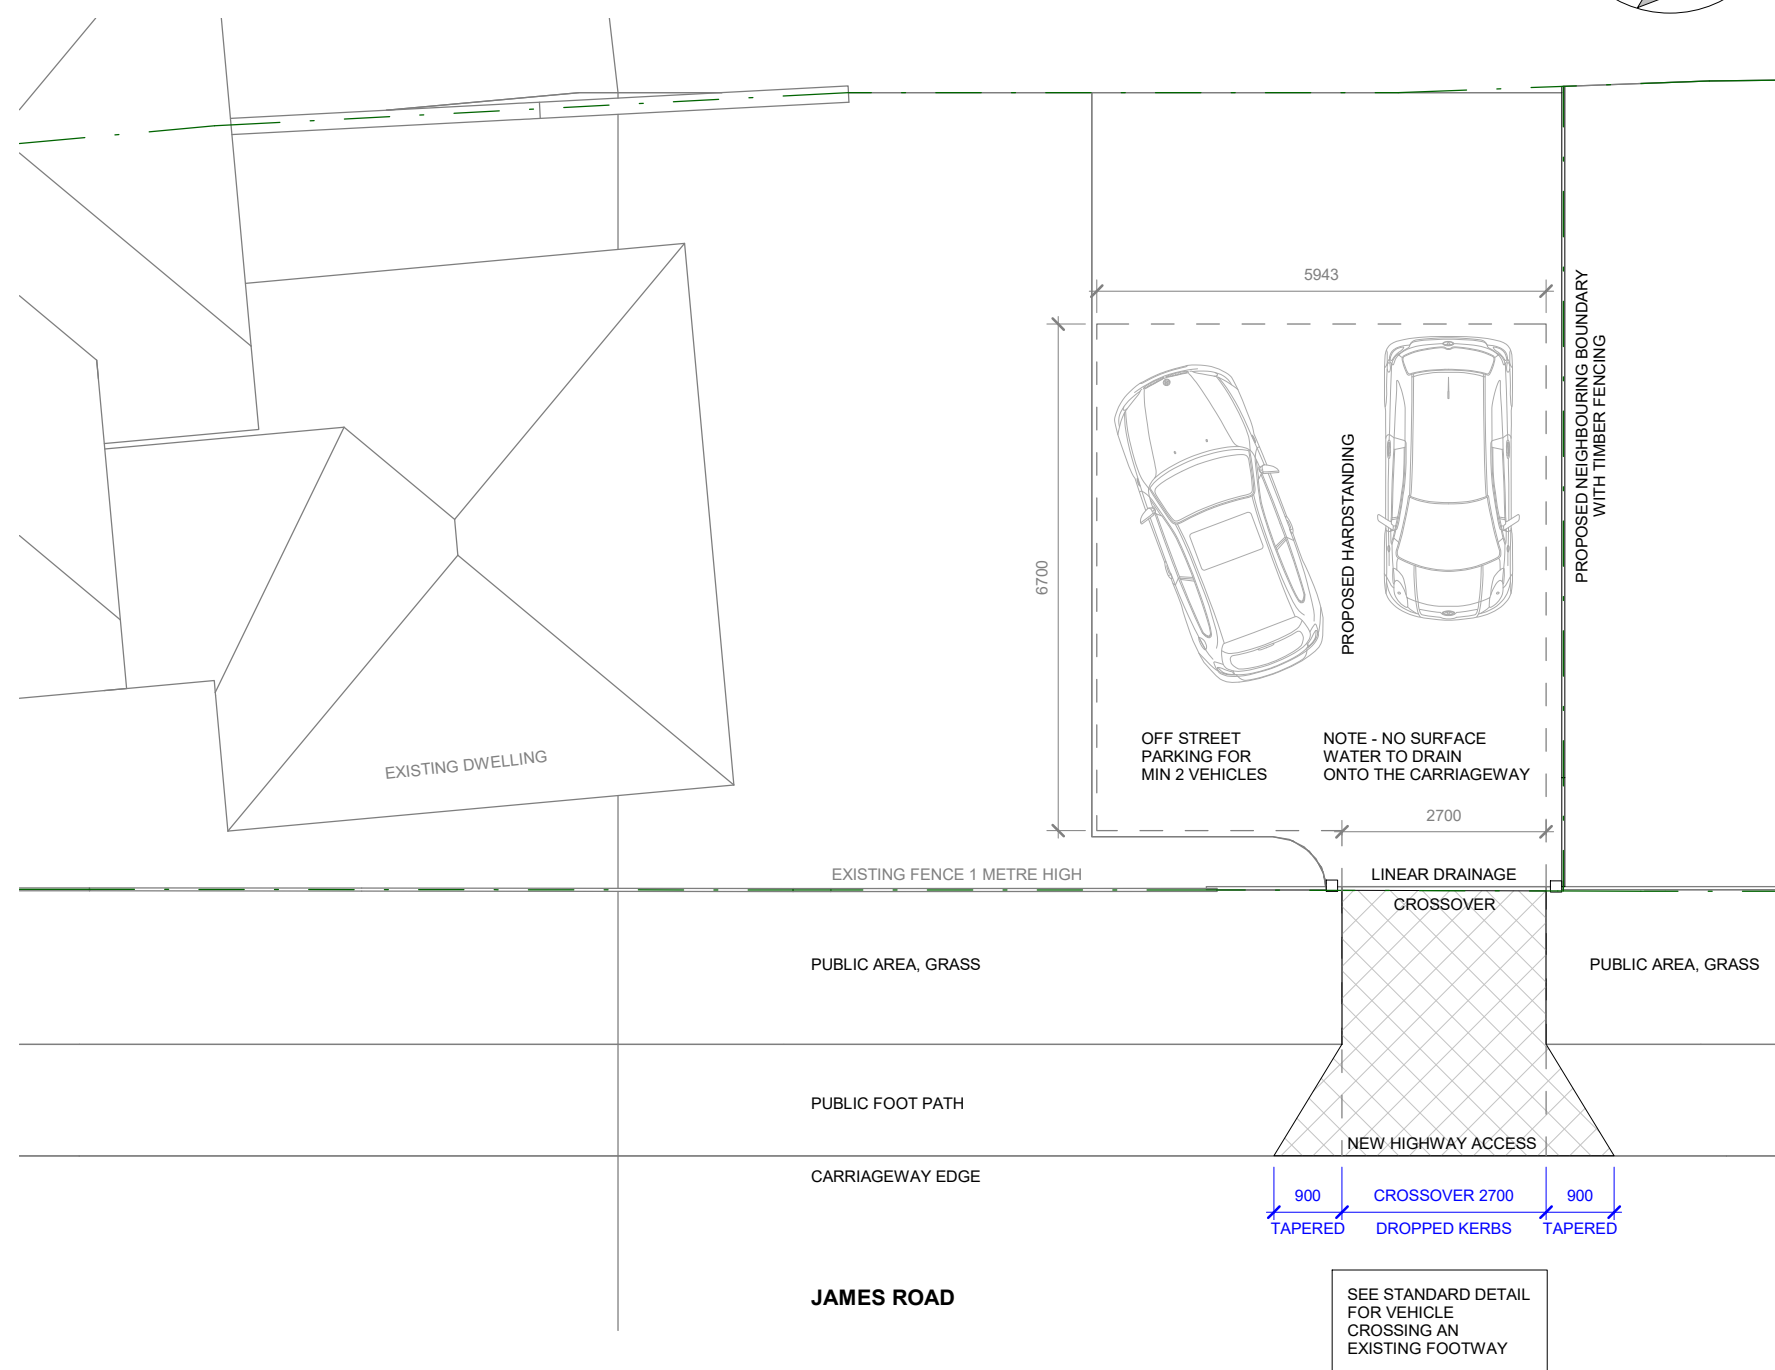

ALTERED CROSSOVER (2) - PROPOSED SITE

1 : 100

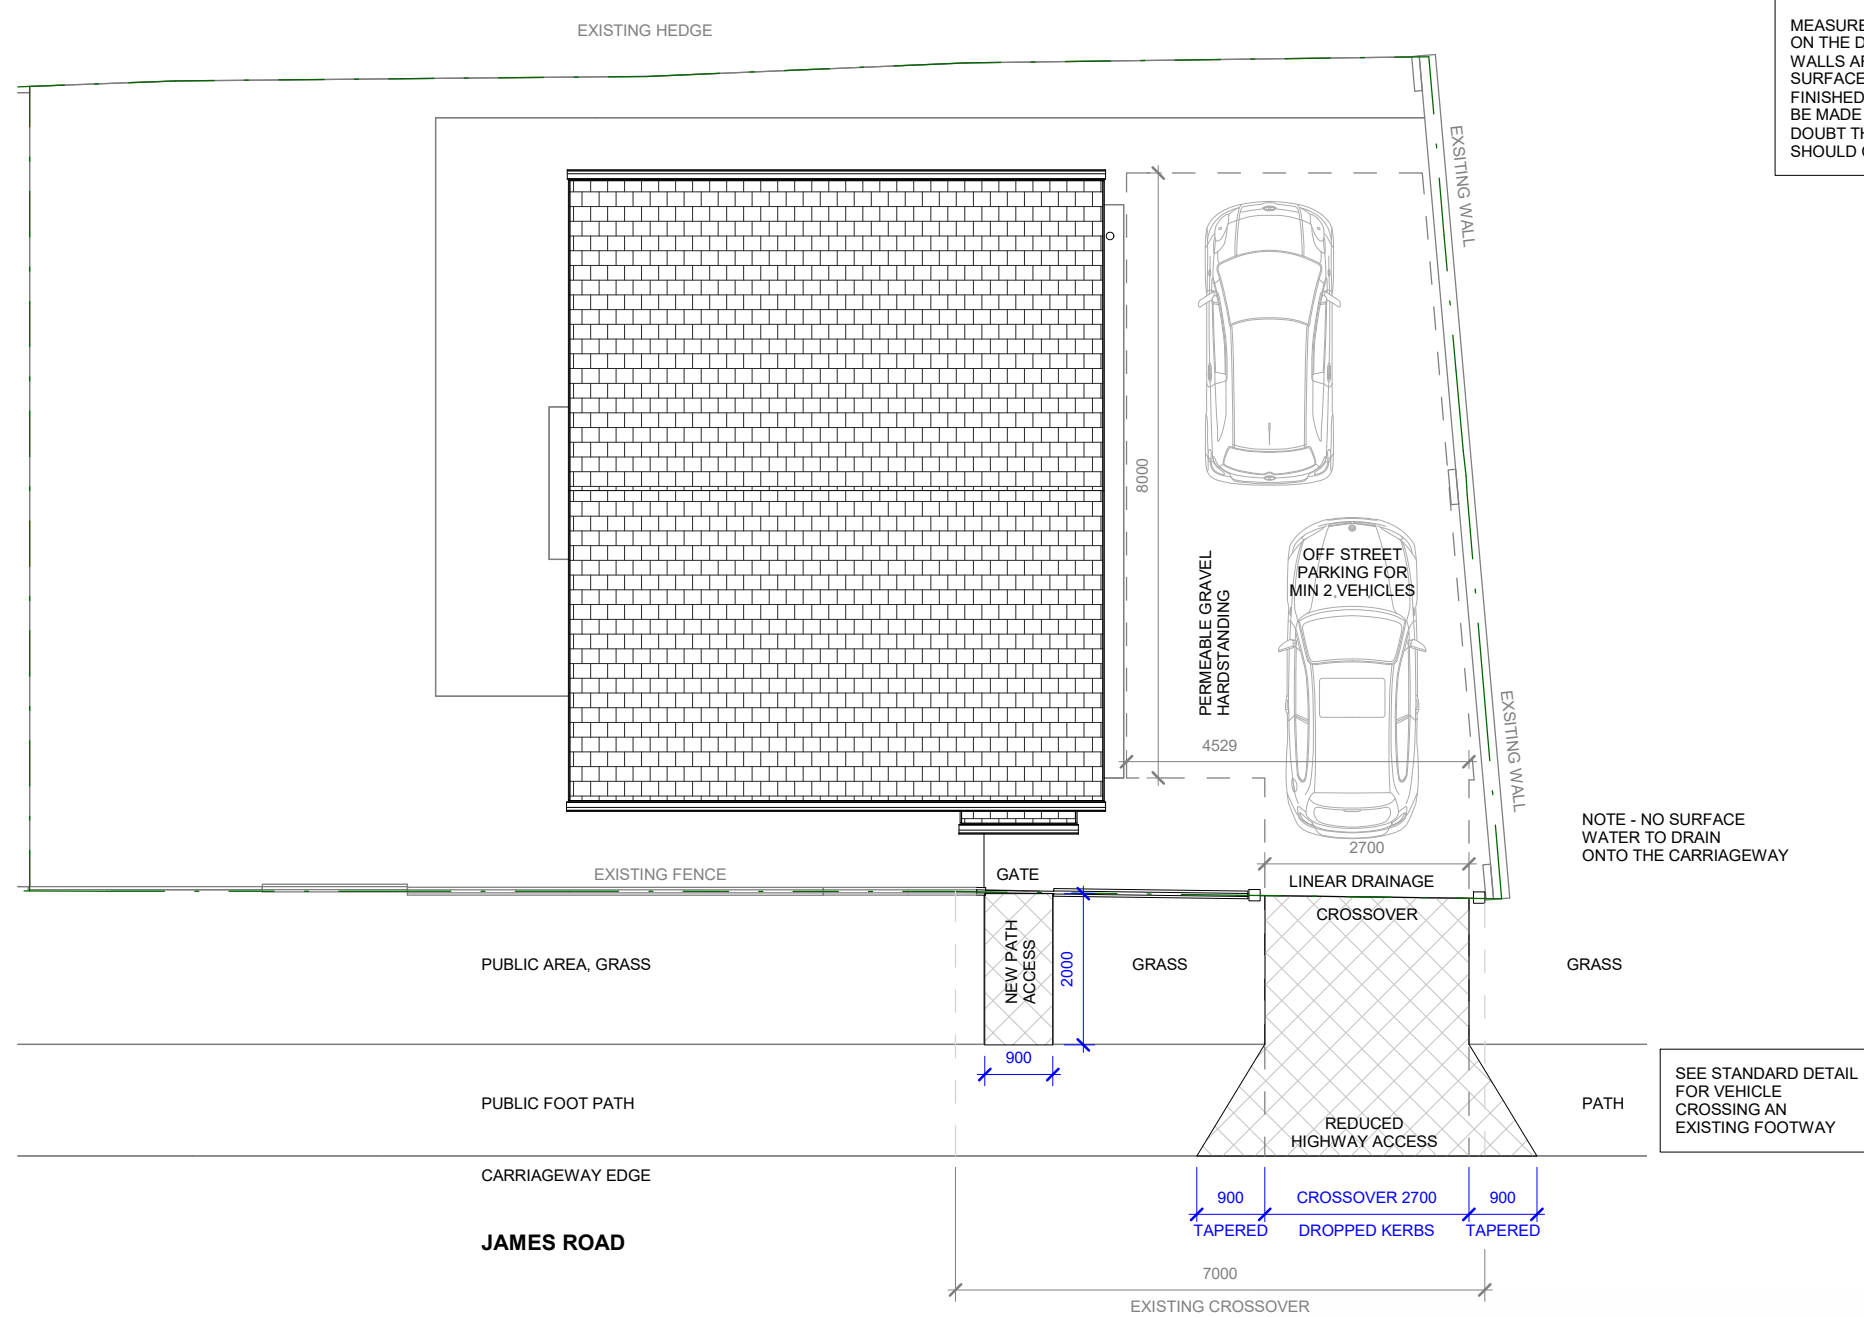

LABC REF:
TBC


HCH REF:
TBC

PRINCIPAL BUILDING CONTRACTOR IS TO PUT IN PLACE THE FOLLOWING:

DURING CONSTRUCTION WORKS, A WHEEL WASHING PROCEDURE SHALL BE FULLY IMPLEMENTED BEFORE DEVELOPMENT COMMENCES.

SUCH MEASURES SHALL BE RETAINED FOR THE DURATION OF THE CONSTRUCTION PERIOD. NO LORRY SHALL LEAVE THE SITE UNLESS ITS WHEELS HAVE BEEN CLEANED SUFFICIENTLY TO PREVENT MUD BEING CARRIED ONTO THE HIGHWAY. REASON: IN THE INTERESTS OF HIGHWAY SAFETY.

TYPICAL

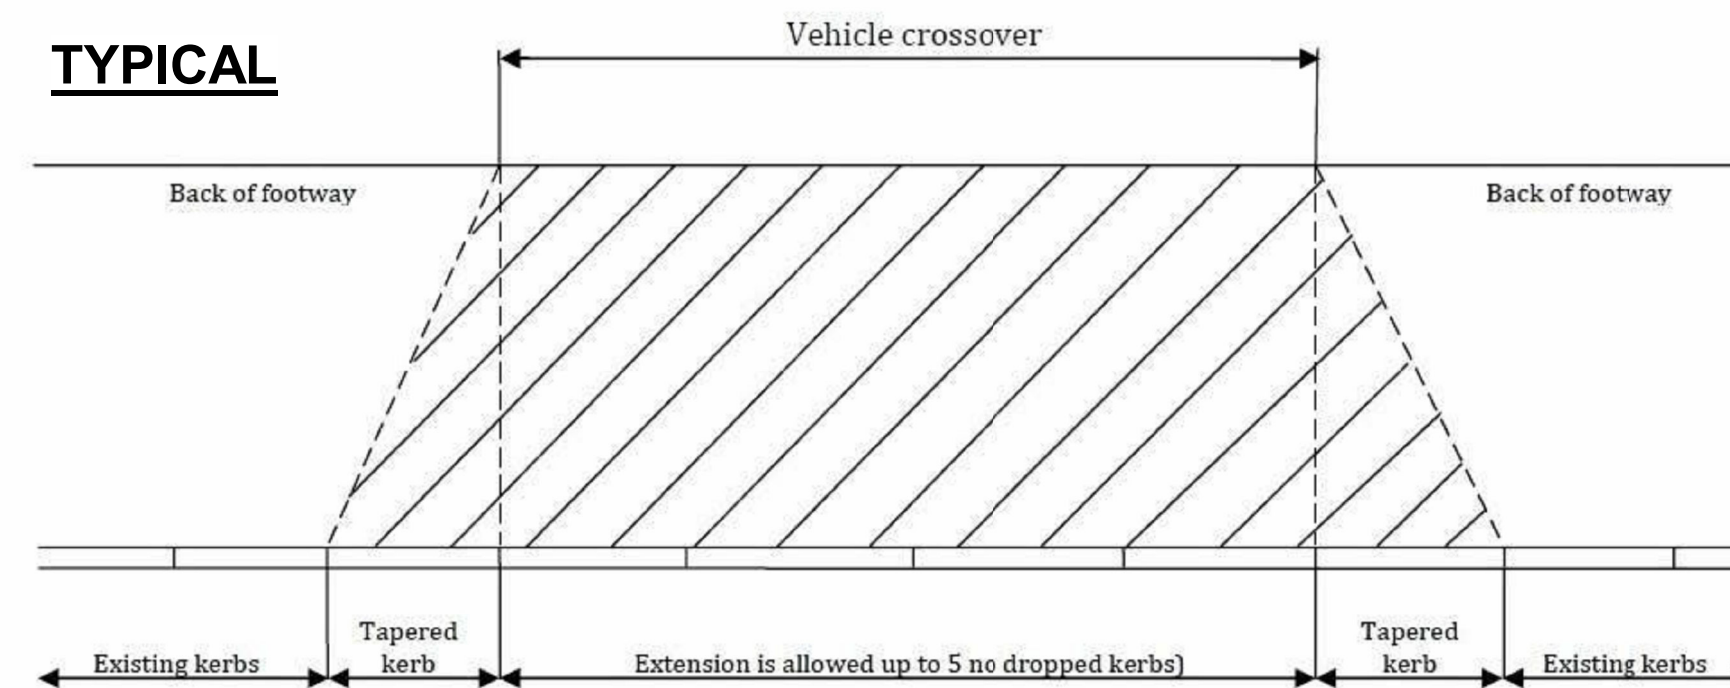

READ DRAWINGS IN
CONJUNCTION WITH
LANDSCAPING NOTES
AND DETAILS

PROPOSED STREET SCENE

1 : 200



VEHICLE CROSSING CONSTRUCTION SPECIFICATIONS - RESIDENTIAL VEHICLE CROSSING

FLEXIBLE CONSTRUCTION

SUB BASE 150MM TYPE 1 UNBOUND MIXTURE GRANULAR MATERIAL TO THE SPECIFICATION OF A900M CLAUSE 803

BINDER 100MM AC 20 DENSE BINDER 100/150 REC TO BS EN 13108-1 ASPHALT CONCRETE

SURFACE 25MM AC 6 DENSE SURF 100/150 REC TO BS EN 13108-1 ASPHALT CONCRETE OR 30MM HRA 15/10 F SURF 100/150 REC TO BS EN 13108-4 HOT ROLLED ASPHALT


CROSS FALL STANDARDS
1:15 DESIRED MINIMUM
1:12 ABSOLUTE MINIMUM

IF GROUND CONDITIONS ARE POOR THEN ADDITIONAL TYPE 1 GRANULAR SUB BASE WILL BE REQUIRED. FOR FURTHER ADVICE, CONTACT HIGHWAYS@HANTS.COUNCIL.GOV.UK AND YOU WILL BE PUT IN TOUCH WITH THE INSPECTION TEAM.


STATUTORY UNDERTAKERS' COVERS
ALL STATUTORY UNDERTAKERS COVERS LOCATED WITHIN THE FOOTWAY OF A RESIDENTIAL VEHICLE CROSSING MUST HAVE STRENGTH EQUAL OR GREATER THAN CLASS B125 FROM BS EN 124:1994. SMALL SURFACE BOXES MUST MEET THE REQUIREMENTS OF BS 5924:1985 GRADE B. ANY CROSSING BEING DESIGNED TO TAKE LARGE GOODS VEHICLES MUST HAVE STRENGTH EQUAL OR GREATER THAN CLASS D400 FROM BS EN 124:1994.

GRASS VERGES
ANY HIGHWAY VERGE THAT IS DISRUPTED DUE TO VEHICLE CROSSING WORKS IS REQUIRED TO BE REINSTATED WITH A LAYER OF 100MM TOPSOIL AND THE PREPARED SOIL SOWN WITH SEED. SEEDING SHALL BE CARRIED OUT IN ACCORDANCE WITH BS 4420:1989.

CONCRETE EDGINGS
PRE CAST CONCRETE EDGINGS SHALL COMPLY WITH THE REQUIREMENTS OF BS EN 124:2003. CONCRETE FOR BED AND BACKING SHALL BE MIN ST1 IN ACCORDANCE WITH CLAUSE 2902 TABLE 2601 MCHV. EDGINGS MUST BE REQUIRED AT THE BACK OF THE HIGHWAY BOUNDARY. EDGINGS WILL ALSO BE REQUIRED ADJOINING PAVING SLABS AND HIGHWAY VERGES.

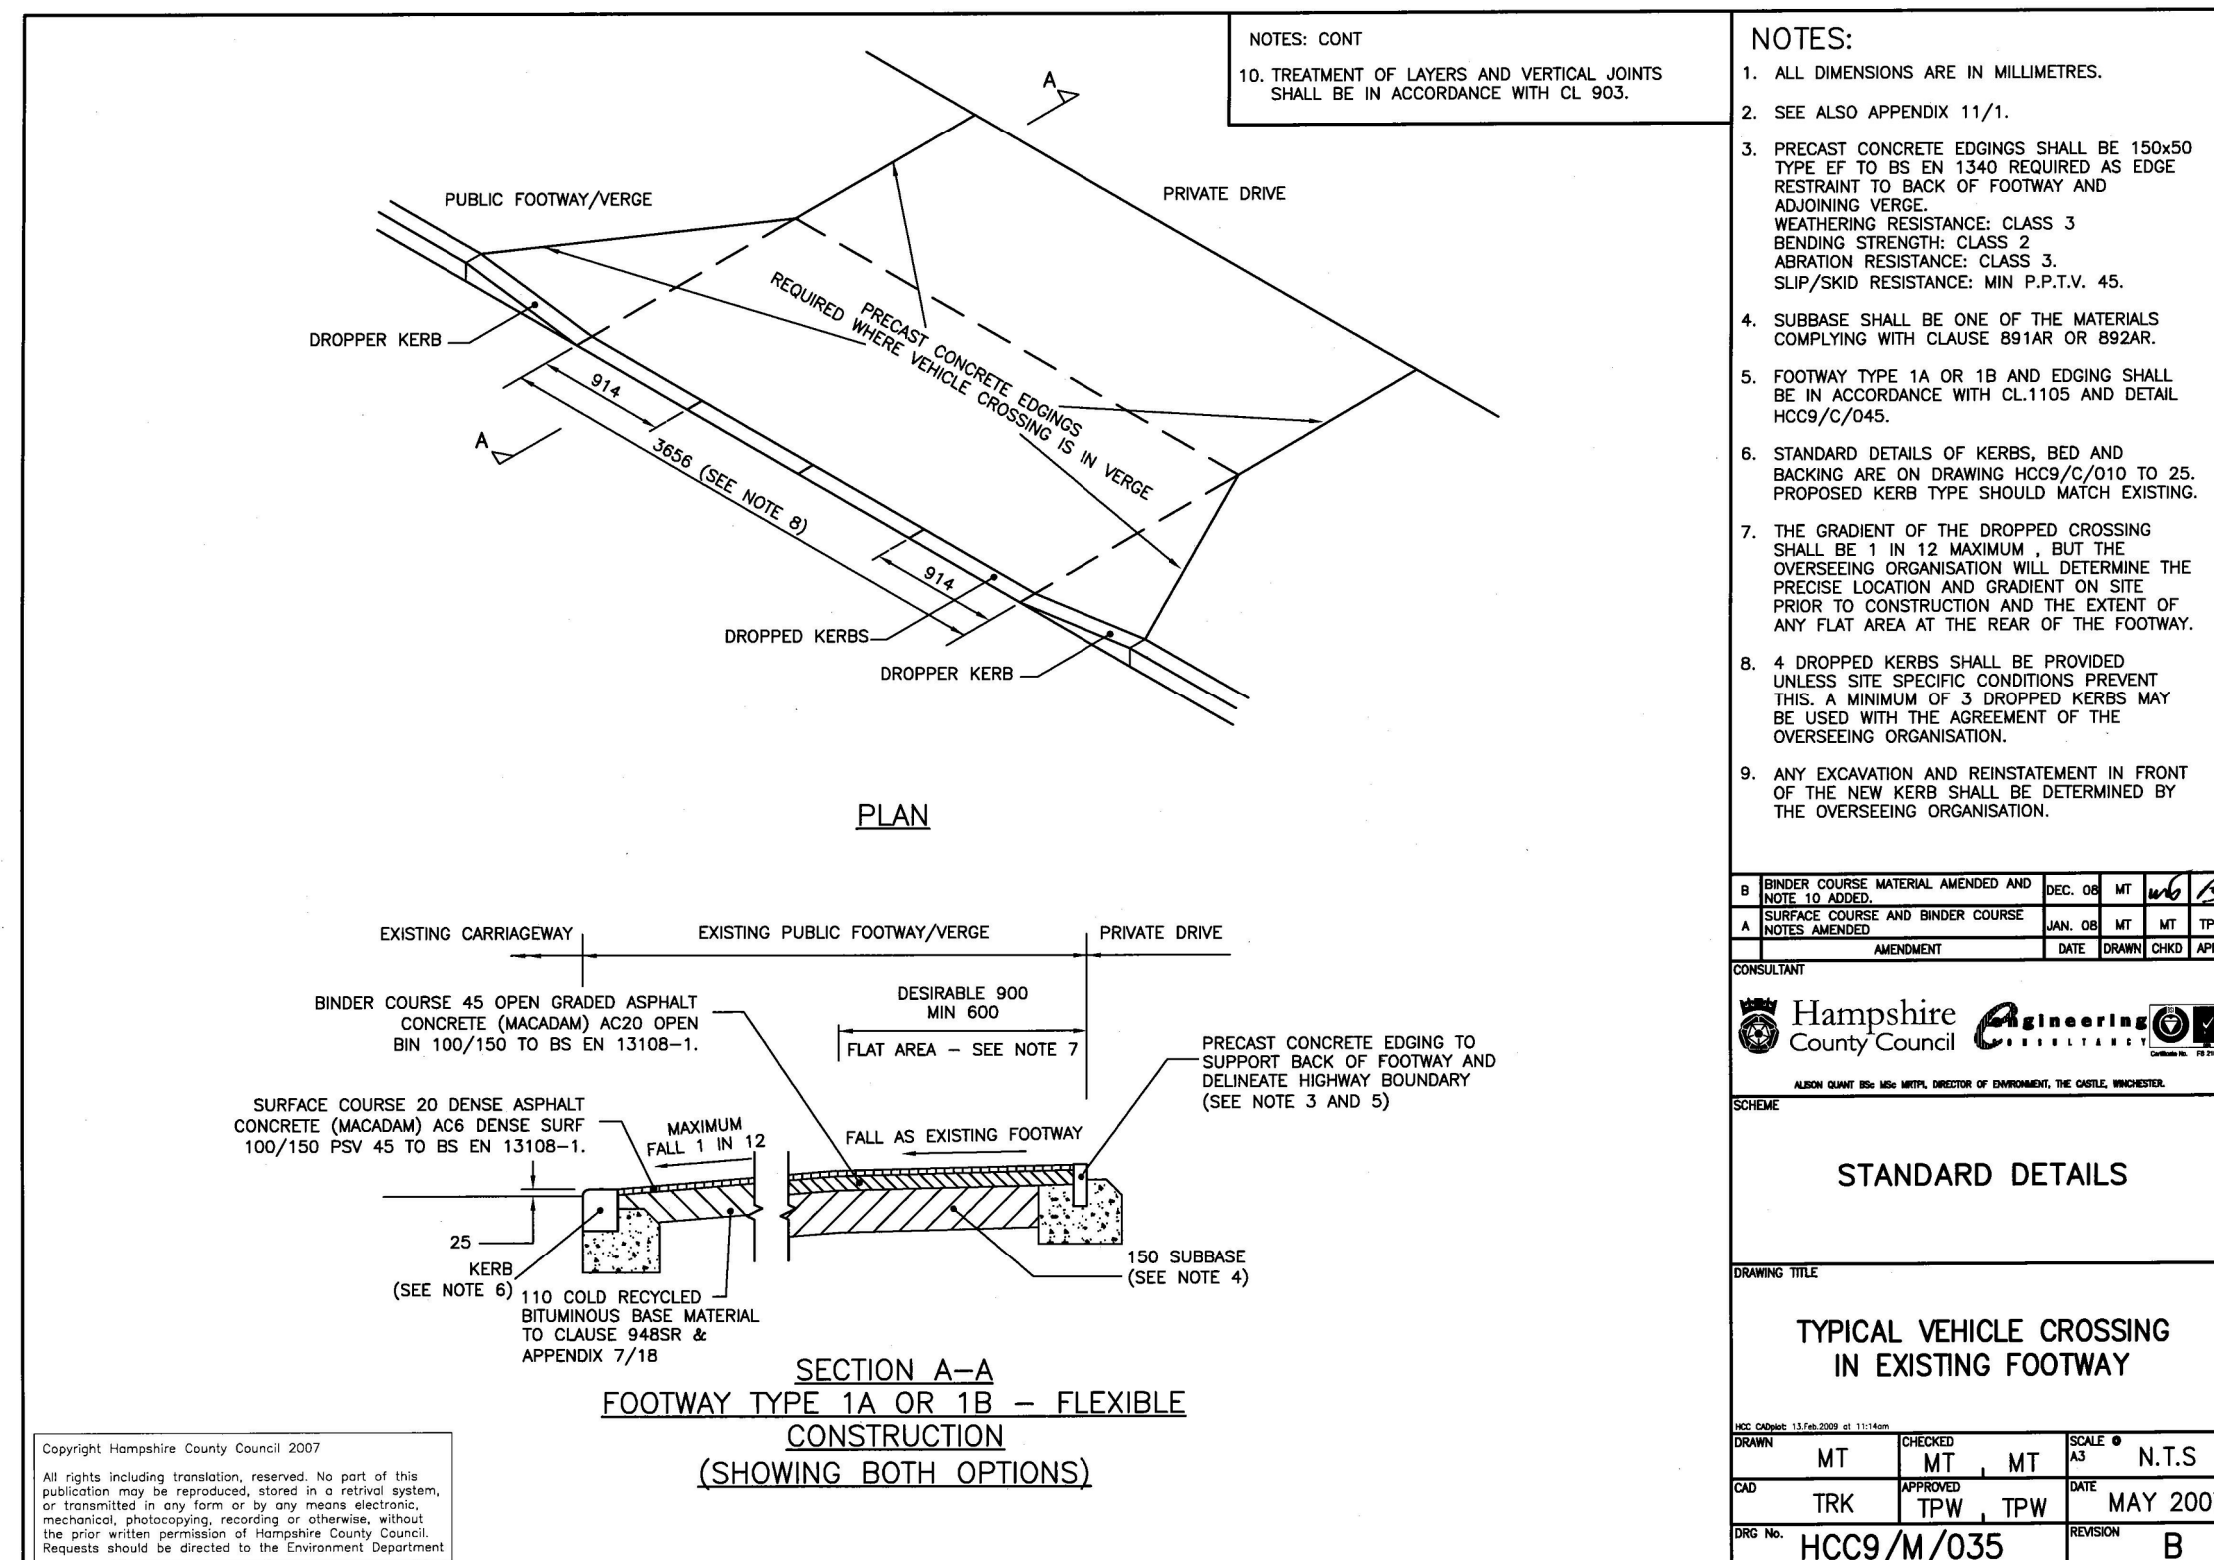

1 : 500 (1 Ha)

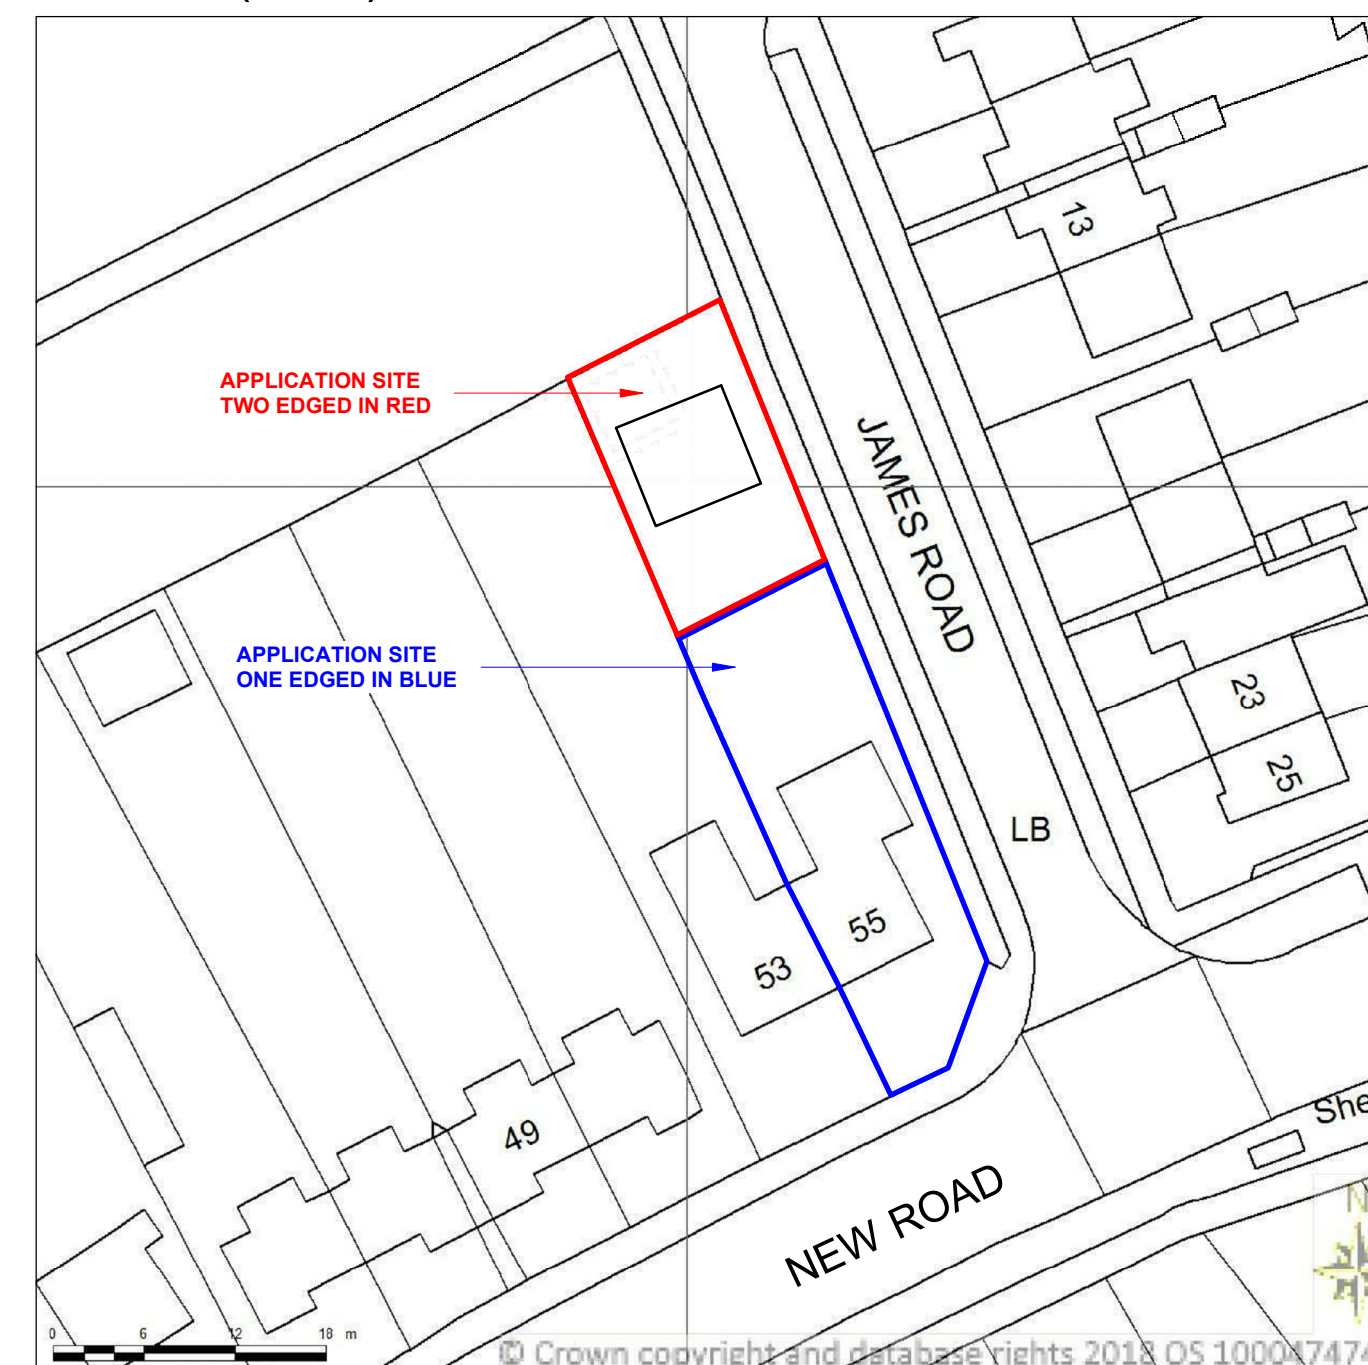

Property Address:
Land behind 55 New Road
Havant
Hampshire
PO9 1DD
(access via James Road)

Produced 18 October 2018 from the Ordnance Survey National Geographic Database and incorporating surveyed revision available at this date. Reproduction in whole or part is prohibited without the prior permission of the Ordnance Survey. © Crown Copyright 2018.

The representation of a road, track or path is no evidence of a right of way.
The representation of features as line is no evidence of a property boundary.



**The
Planning Service**

Architectural Design & Technical Drawing
Building Survey & Planning Services

www.theplanningservice.co.uk

The Planning Service
Office, 135 North Lane
Clanfield, nr Waterlooville
Hampshire PO8 0RL

T: 023 92 597364
F: 0845 519 1103
E: info@theplanningservice.co.uk

Scale is correct when printed to the stated ISO size. Figured dimensions are to be used in preference to scaled sizes and all dimensions must be checked on site by the contractor before ordering materials and/or commencing work. All dimensions in mm (millimetres) unless otherwise stated. The contractor is to ensure the works are inspected and completed to the satisfaction of the local authority. Compliance with building regulations or a party wall award / agreement is not to be assumed.

No deviation from this drawing will be permitted without the prior written consent of the designer. Under the provisions of the copyright act 1988, the copyright of this drawing and the work contained therein remains the property of the designer (the planning service), and may not be reproduced in any form whatsoever without prior written consent.

Under the construction (design and management) regulations 2015 (CDM2015) all design work for both domestic and commercial development(s) are to conform to those regulations. E&EO.

Client(s):
Steven Kendall

Project:
Land behind 55 New Road, Havant PO9 1DD with access via James Road

Drawing Title:
HIGHWAY ACCESS

Project number: 0212
Date: 29/05/2019
Revision: Rev A
Drawn by: JJ
Project Status: Stage 2

C003

Scale 100% @ A1 As indicated