


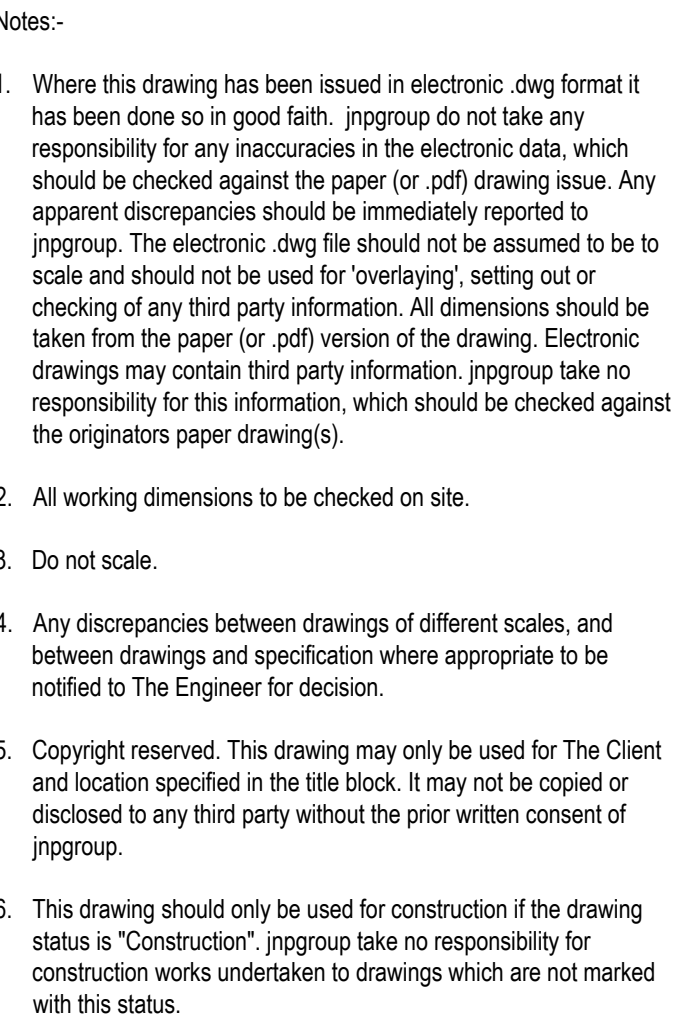


Legend:

	Proposed Finished Road Centreline level
	Proposed Finished Road Channel level
	Existing Ground Level
	Proposed Private Foul Water Sewer
	Proposed S185 Foul Water Sewer Diversion
	Proposed Private Surface Water Sewer
	Proposed Adoptable Surface Water Lateral

Status	Preliminary
--------	-------------

H 500.000
V 100.000

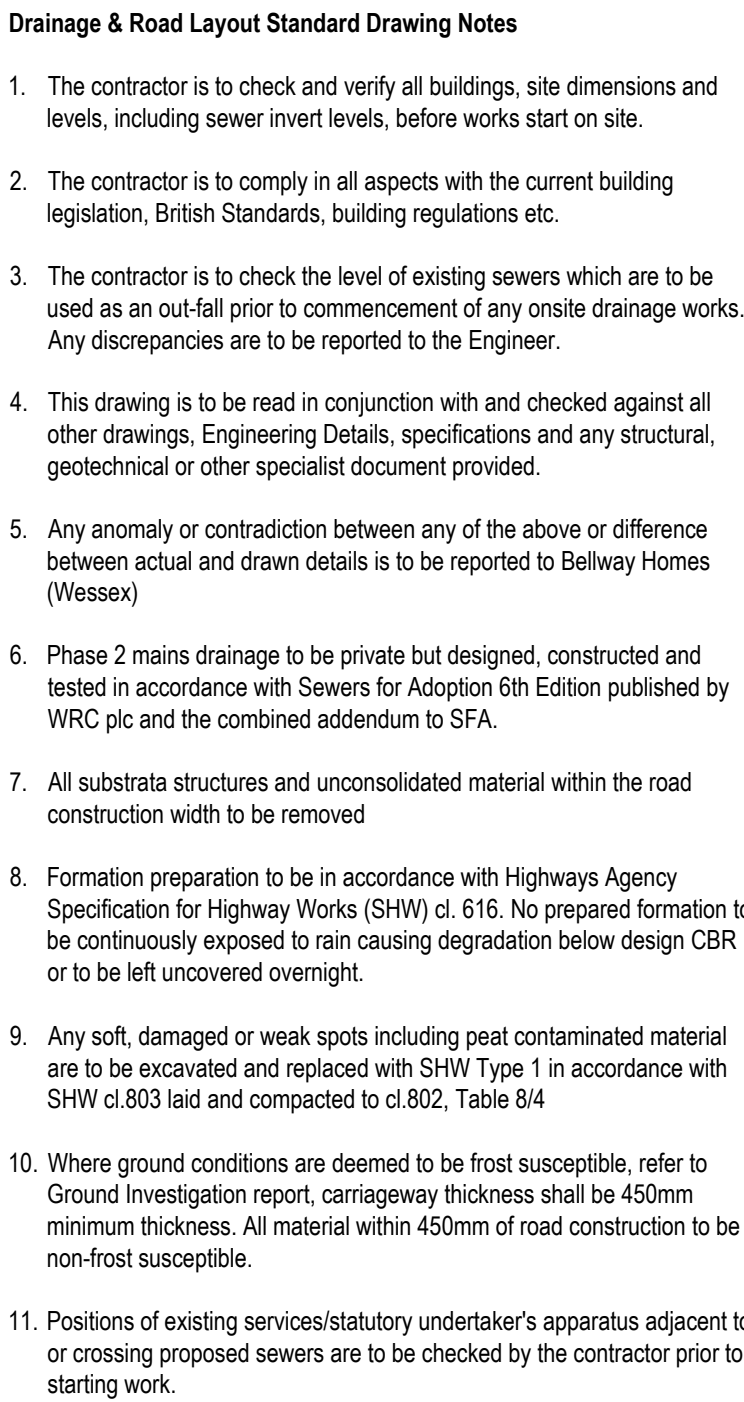

Phase 2 Surface Water Outfall Route
H 500.000
V 100.000



Client	Bellway Homes
Job	Bartons Road Havant, Hampshire
Title	Phase 2 Longitudinal Sections Sheet 3 of 3

Drawing No.	Rev.
	-