
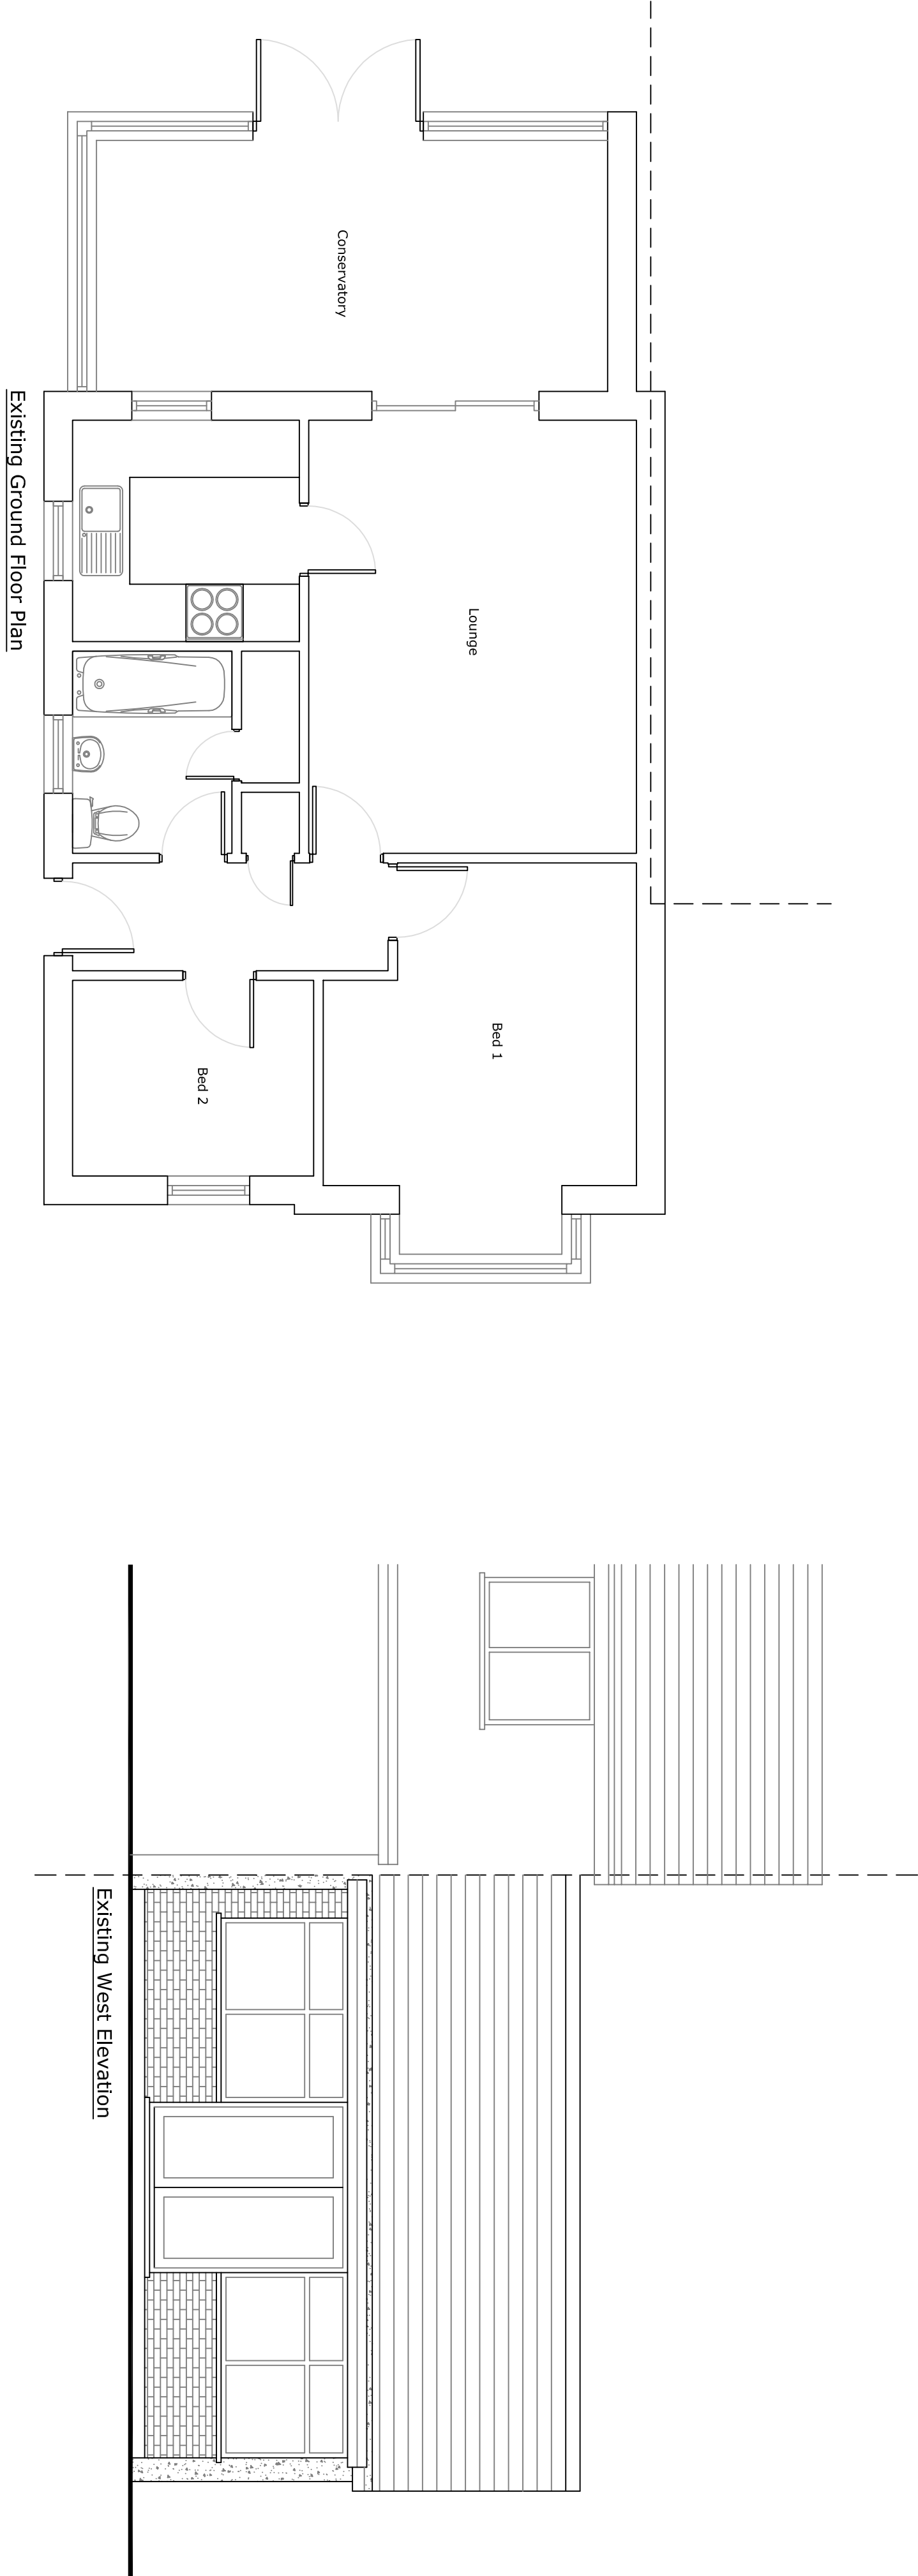


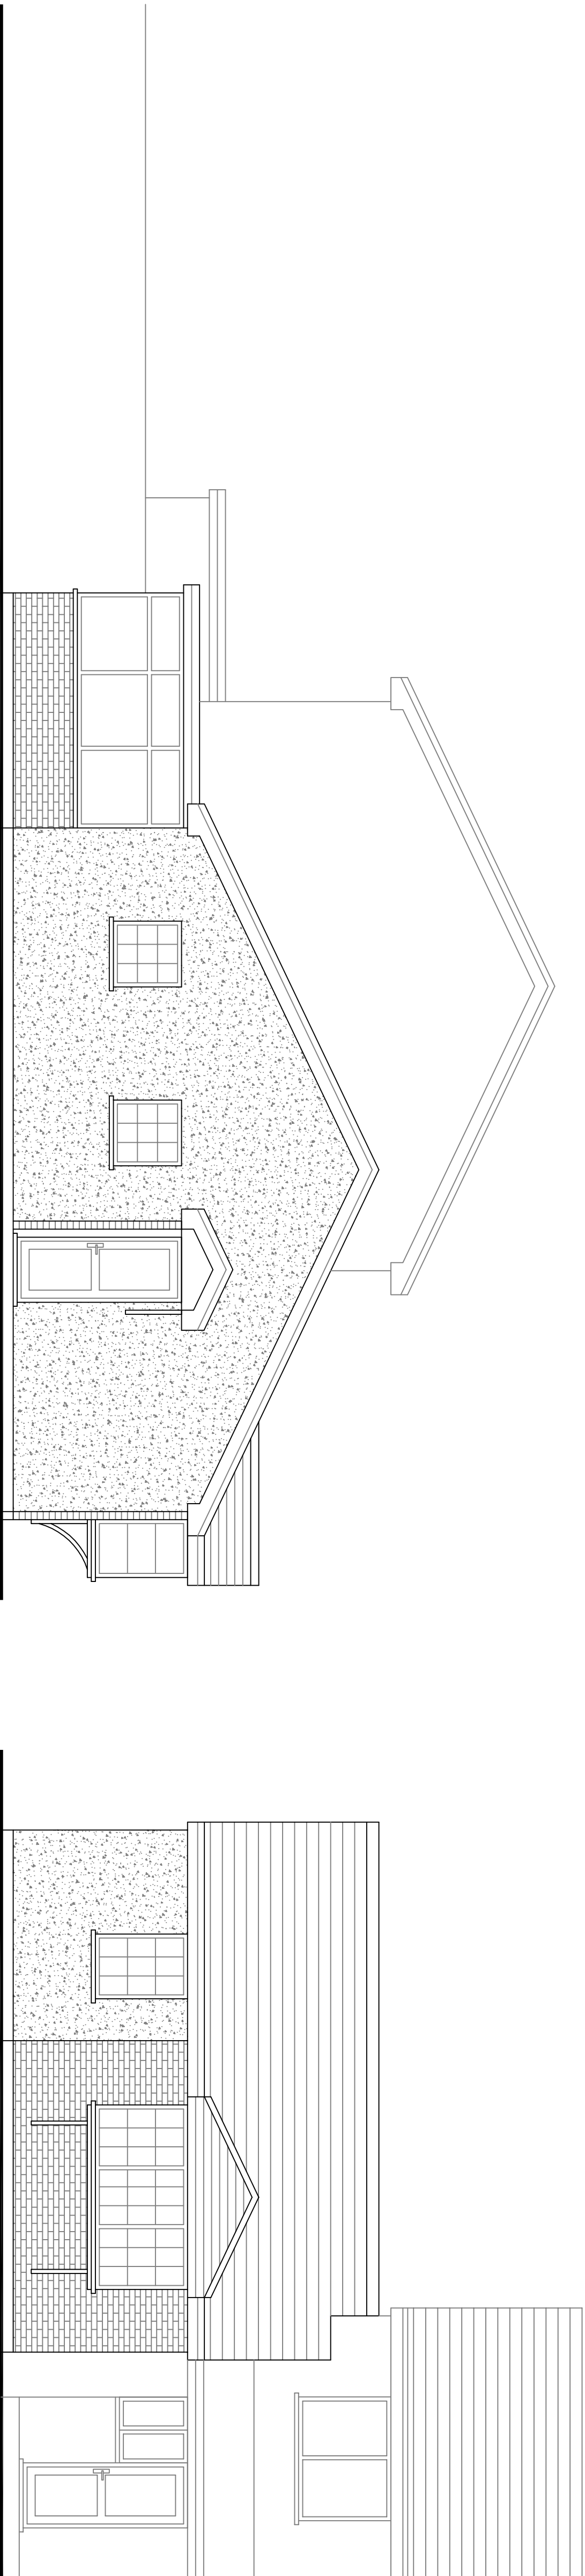

Item ref	Quantity	Title/Name, designation, material, dimension etc			Article No./Reference	
Designed by	Checked by	Approved by - date	Filename	Date	Scale	
16		November 2018		November 2018	1:50	

10 Bracken Heath			Proposed Loft Conversion		
01			Edition Sheet		