


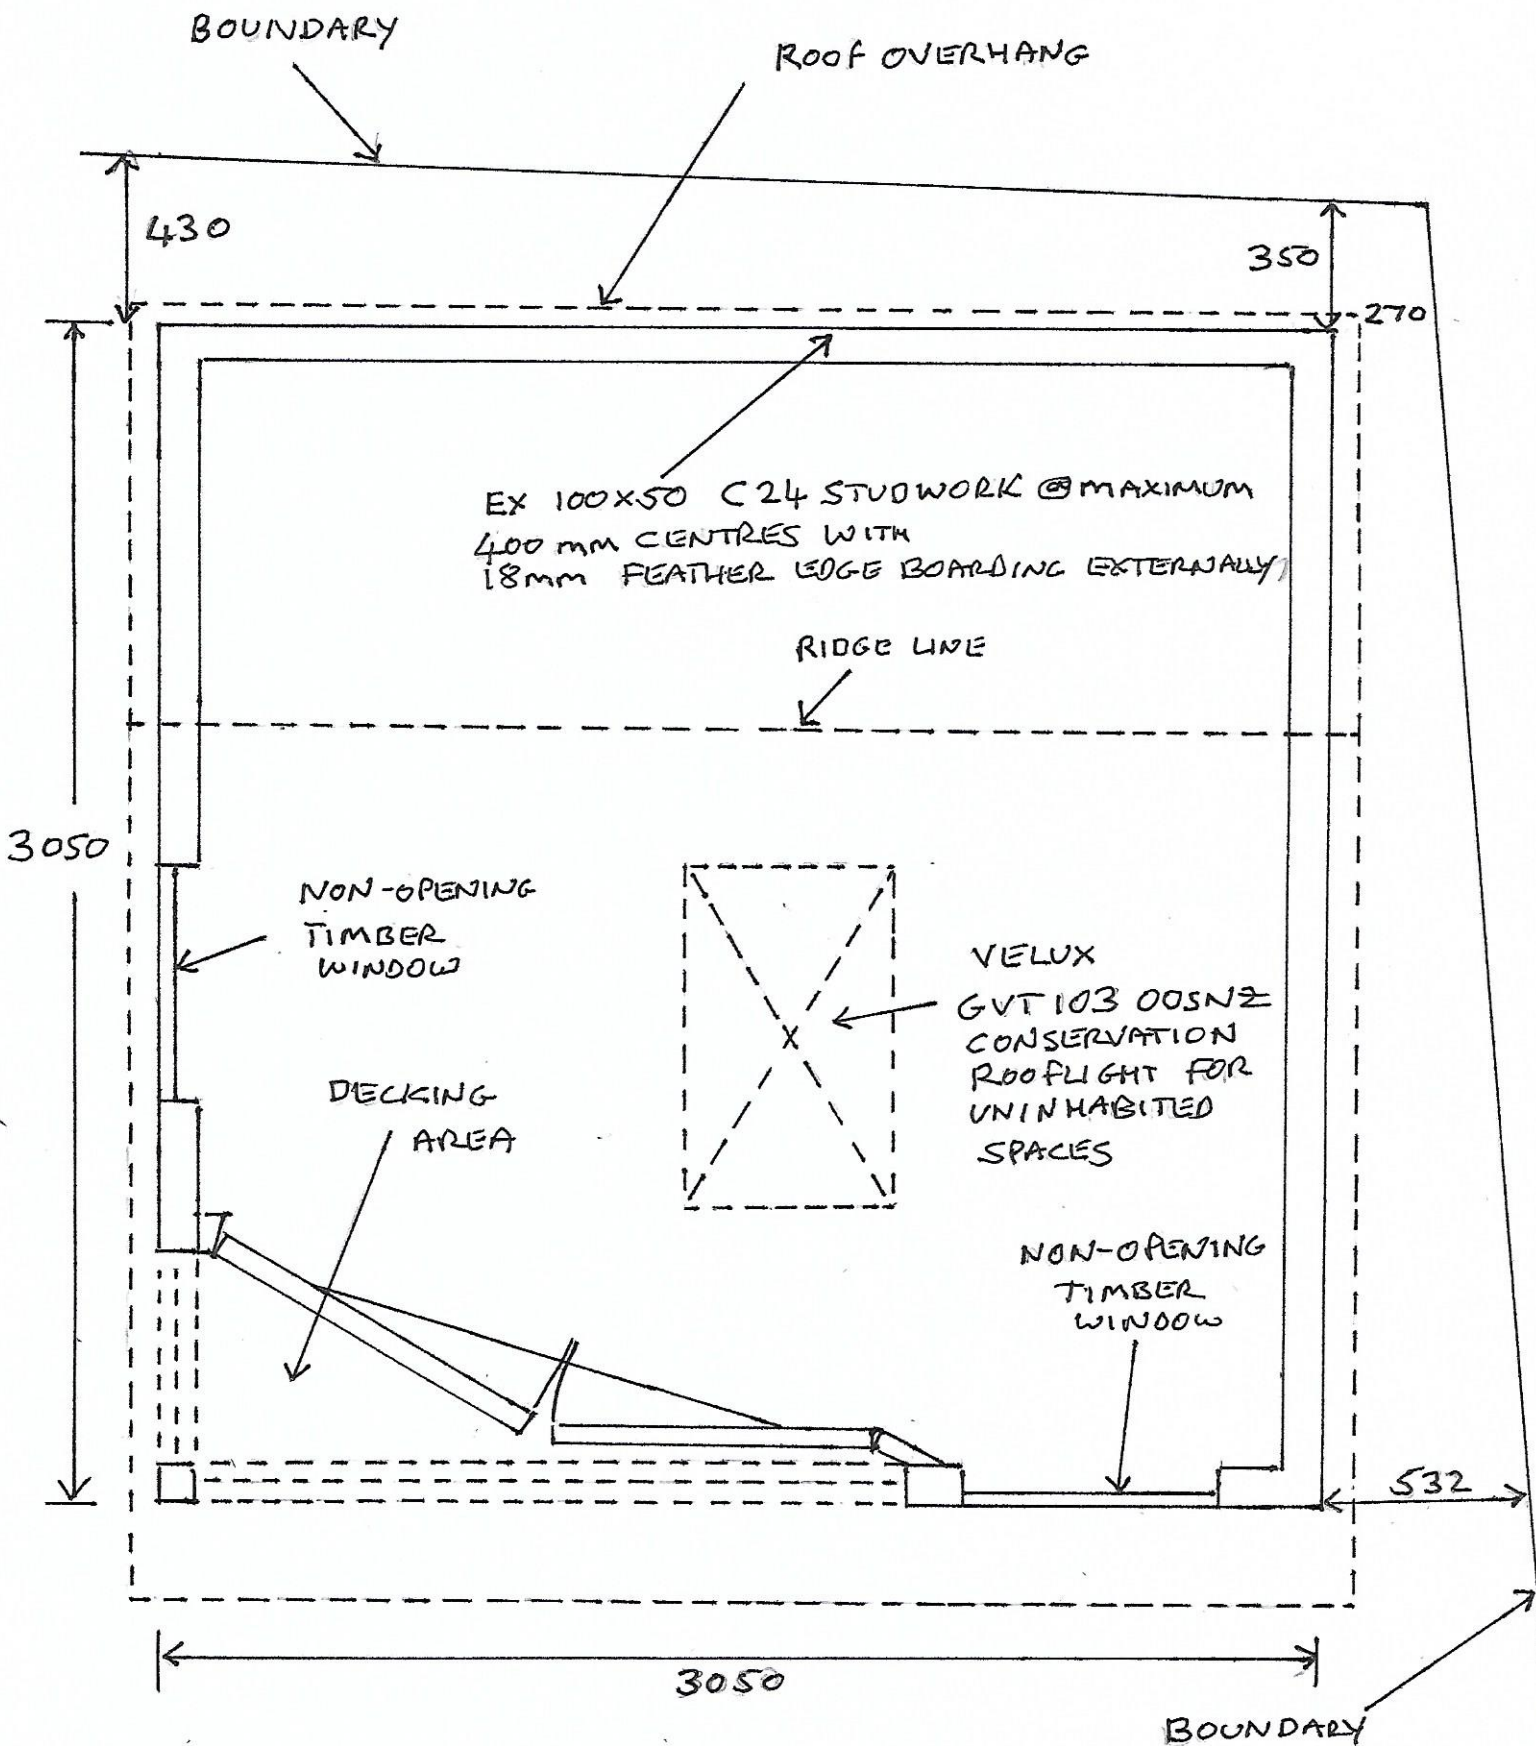

TITLE: FLOOR LAYOUT PLAN

SCALE: 1:20

DATE: 29/12/18

DRAWING NO. 2

NEW SUMMERHOUSE AT:

25 SERPENTINE ROAD,

WIDLEY, WATERLOOVILLE

P07 SEE FOR:

SIMON P. COLEMAN