


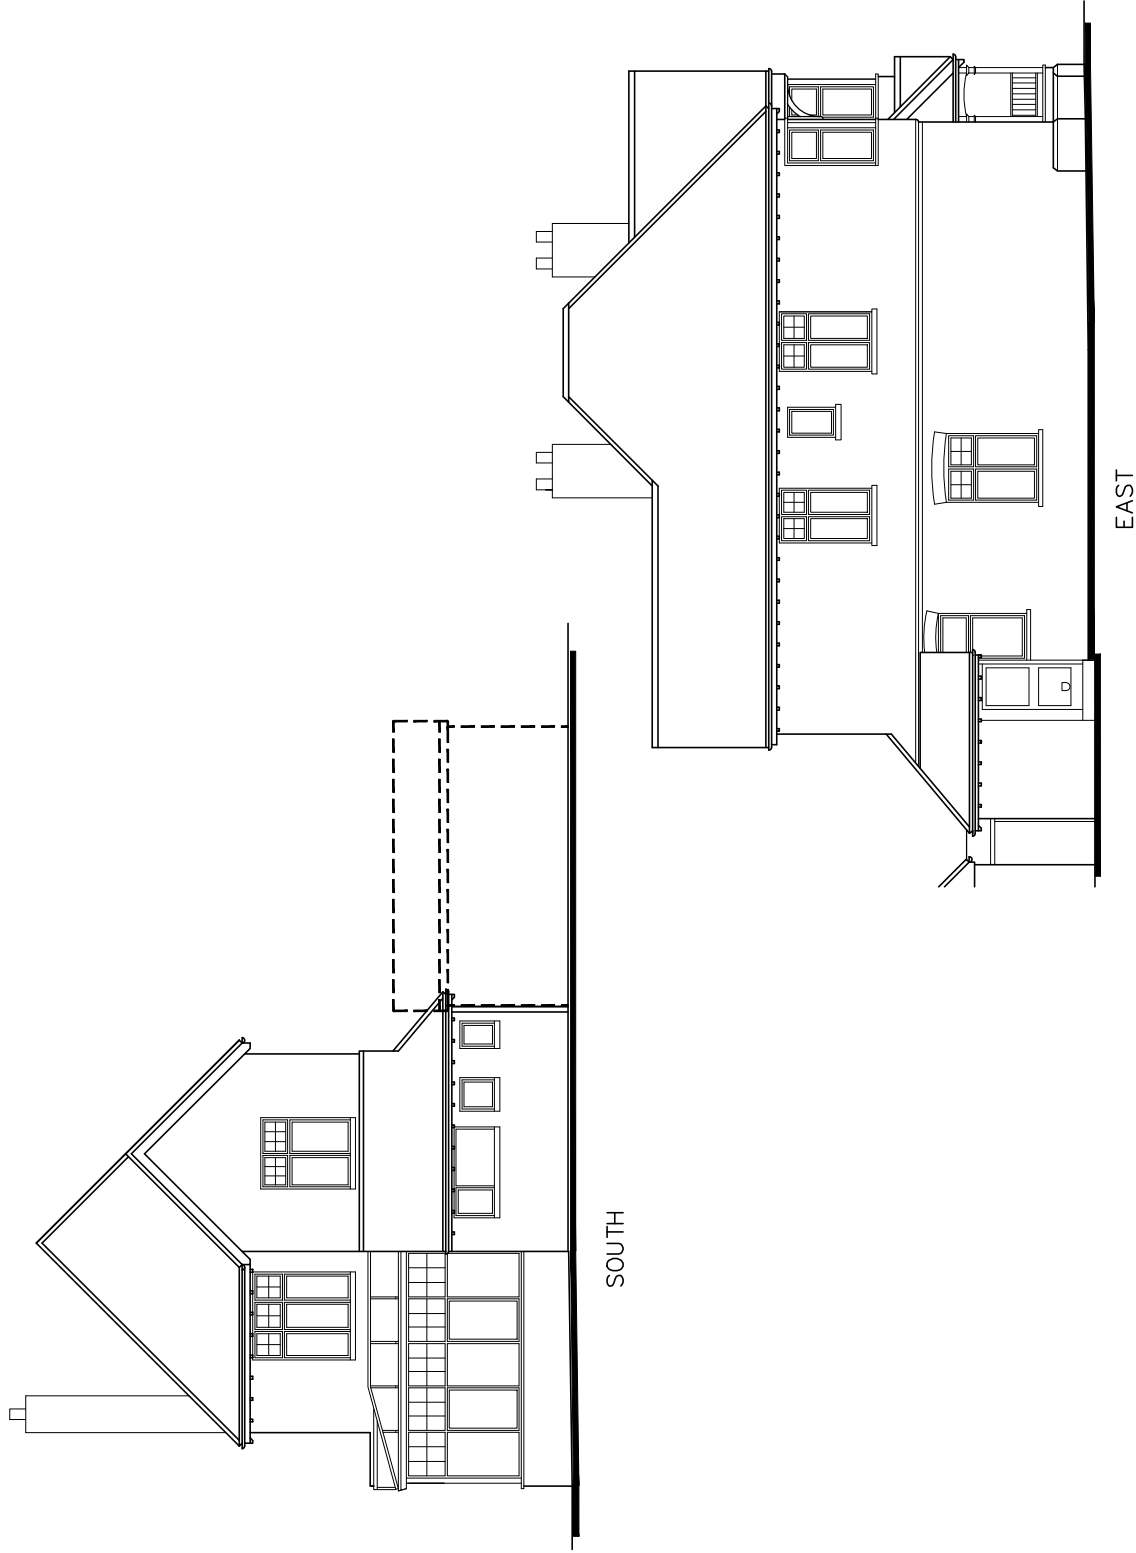

Mr. & Mrs. D. Jones
44 Hollow Lane
Hayling Island
PO11 9EY

EXISTING ELEVATIONS

Revisions	a) Note/Date/Initial
b)	
c)	
d)	



Critchley Architecture And Design Ltd.
Contact: 02392 474 993 | info@cadonline
The Old Brewery, 25 South Street, Havant, PO9 8BU

Scale A1=1:50, A3=1:100
Drawn JHL/CAL
Date 23/07/19

19004-312⁰