EXISTING ELEVATION 1 - SOUTH

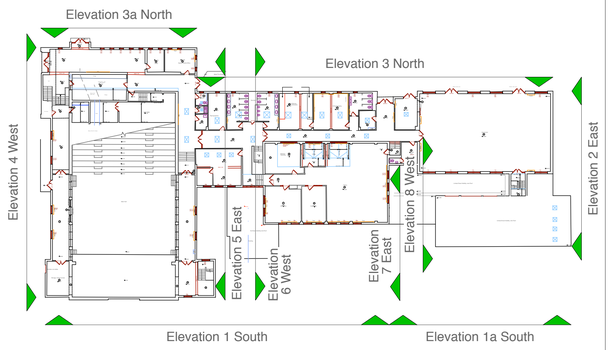

ELEVATION KEY PLAN

EXISTING ELEVATION 1A - SOUTH

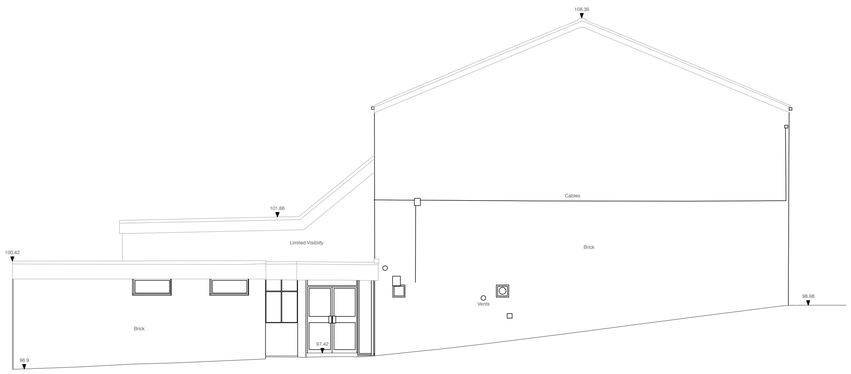

EXISTING ELEVATION 2 - EAST

EXISTING ELEVATION 4 - WEST

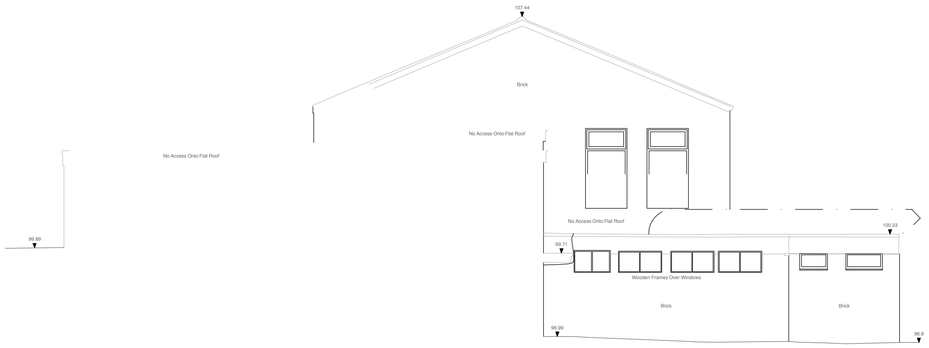

EXISTING ELEVATION 6 - WEST

EXISTING ELEVATIONS - 1 OF 2

0 5 10 15 20 25 M

Scale 1:100 @ A1

Kendall Kingscott

Chartered Architects
Chartered Building Surveyors
Interior Designers
CDM Services

3 GP Centre, Yeoman Road,
Ringwood, Hampshire, BH24 3FF

+44 (0)1425 472 833
www.kendallkingscott.co.uk

Rev	Date	By	Ap	Note
C1	20/06/19	TC	DM	Revised to Planning issue.

Project: Compliance of Romero Block

Client: Oaklands Academy

Drawing Title: Existing Elevations - 1 of 2

Project Number: 180767

Drawing Number: -1300

Revision: C1

Scale	Paper Size	Filename	Date	Drawn	Checked	Status
1:100	A1	180767.vwx	09/10/18	CW	AL	PLANNING

Check all dimensions and levels on site

© Copyright

Only to be used on the site for which designed. The electronic transmission of designs/information contained in this drawing is carried out entirely at the User's risk and Kendall Kingscott Ltd. will have no liability for any errors or inaccuracies arising therefrom. The production of amended or updated information from the said designs/information by the User is entirely the responsibility of the User and Kendall Kingscott Ltd. shall have no responsibility in respect thereof whatsoever.