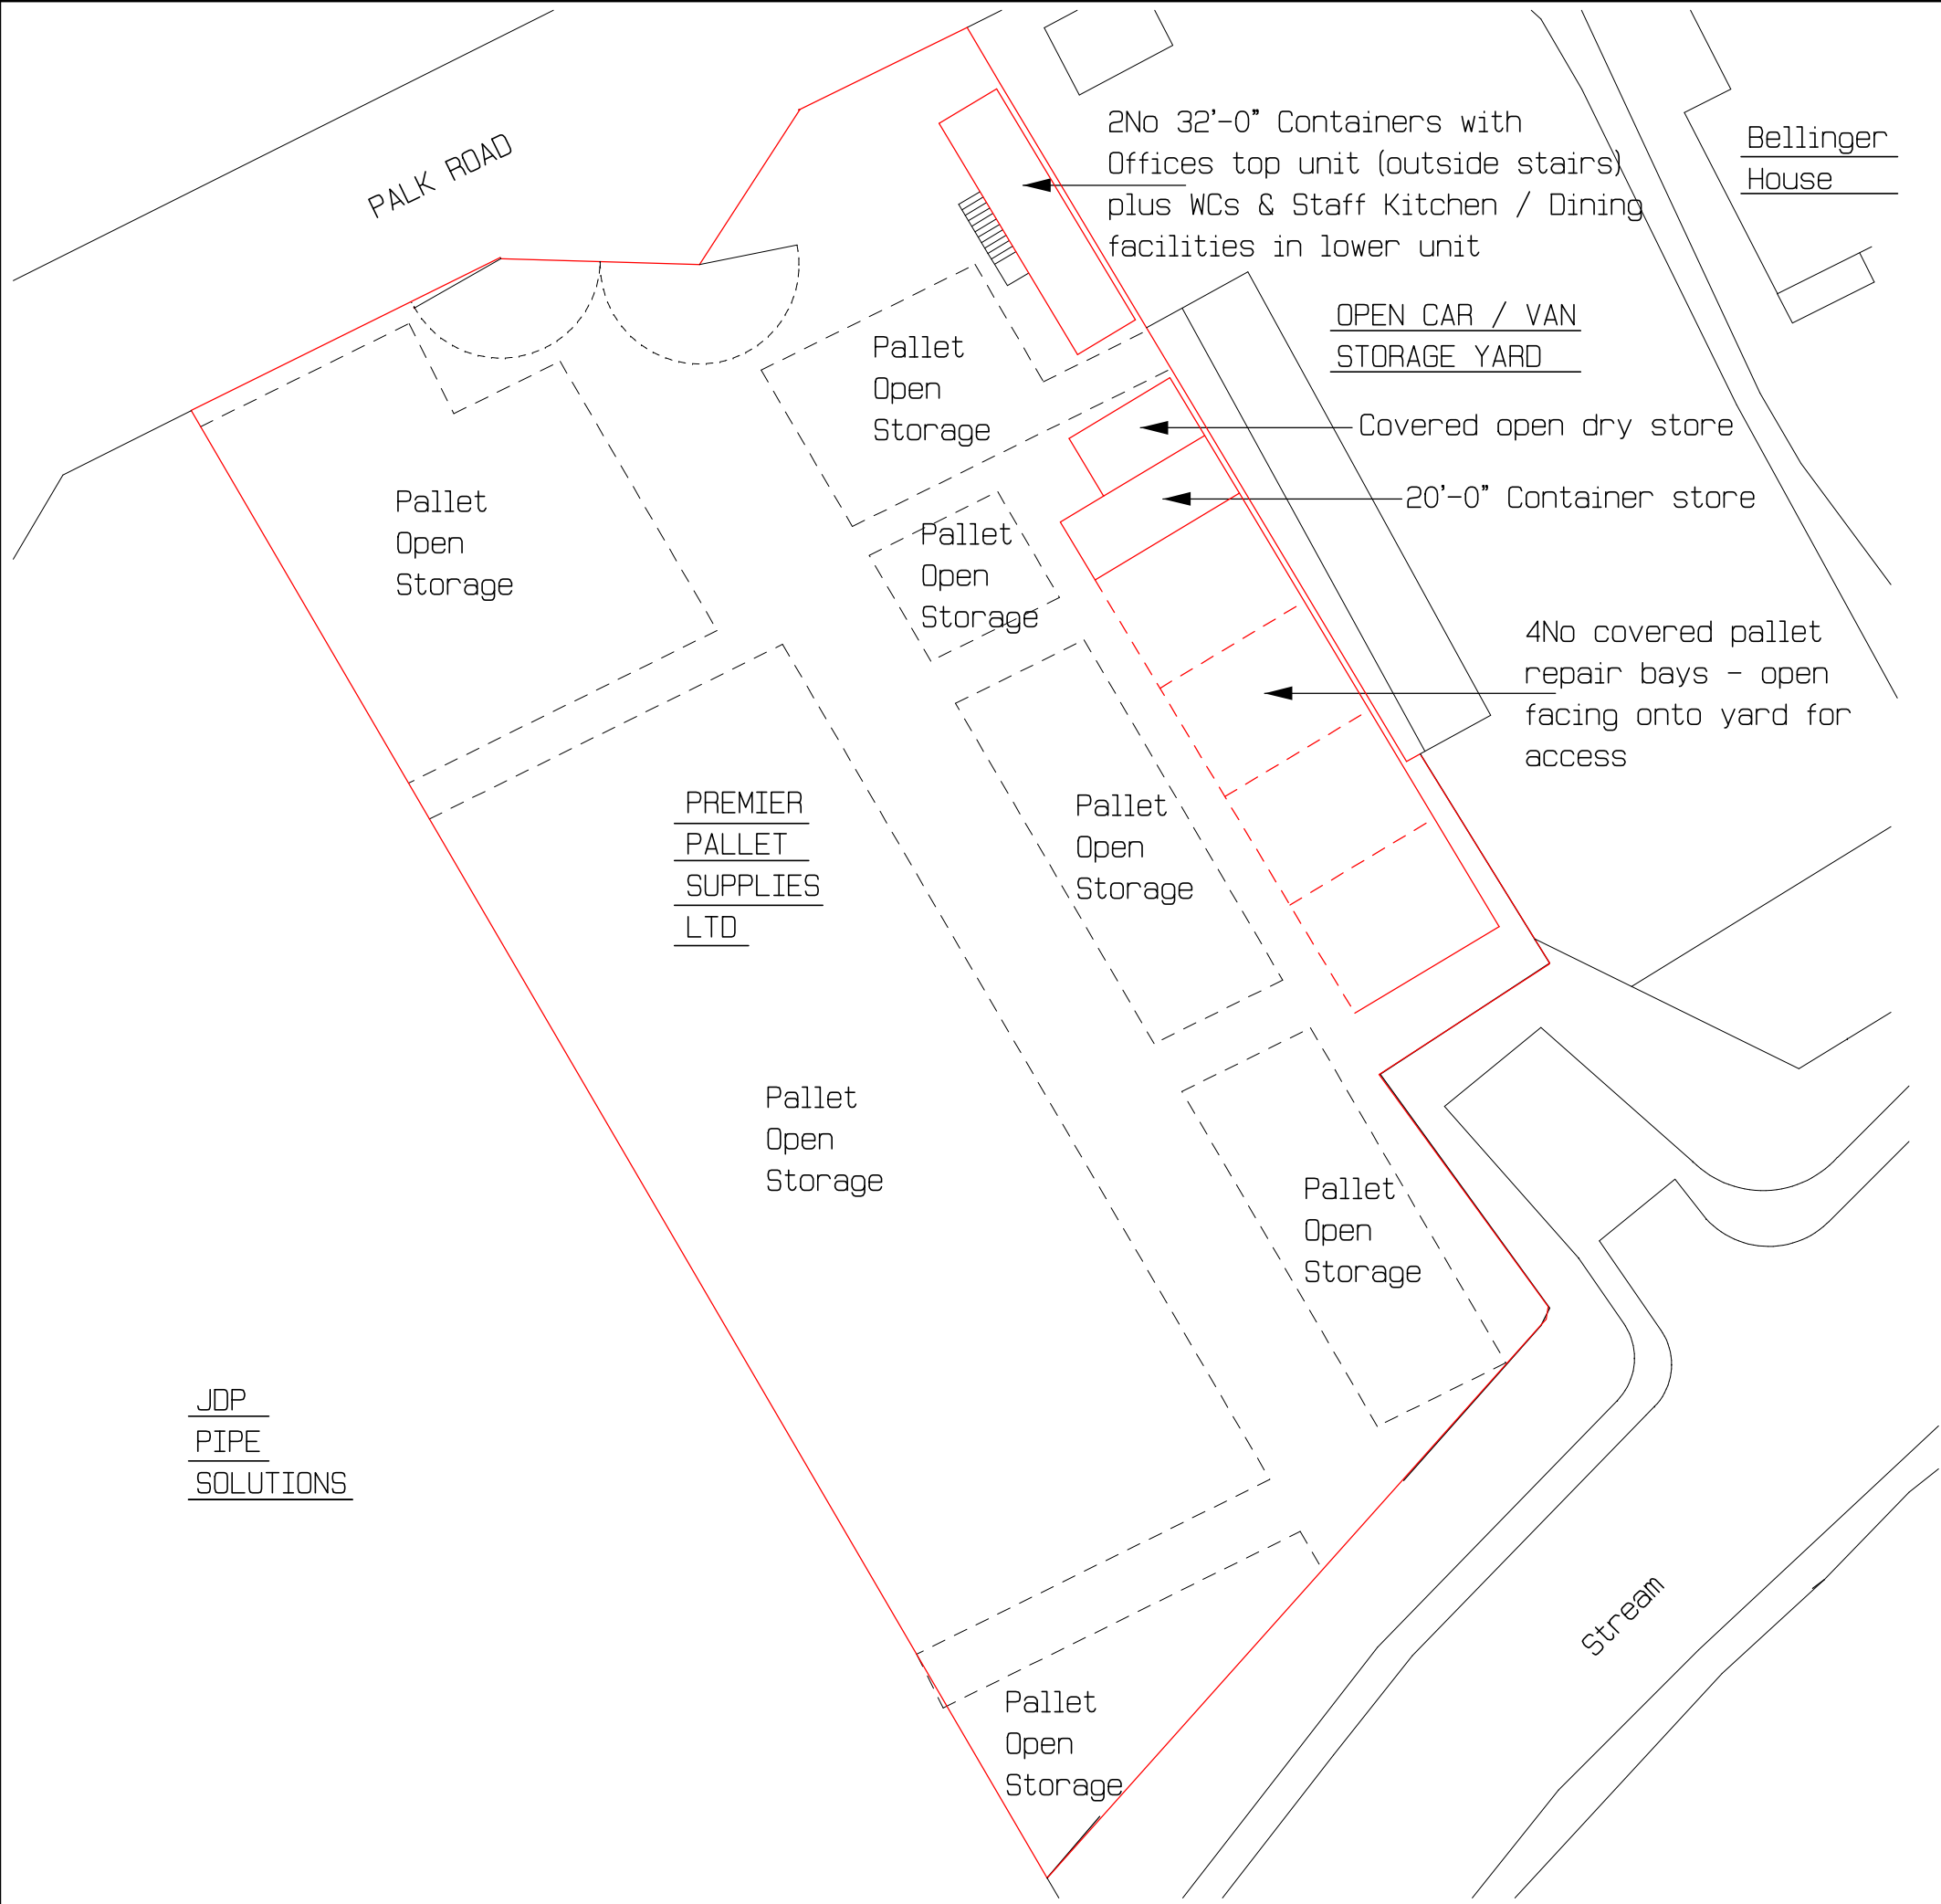


All dimensions must be checked on site and not taken or scaled from this drawing

HAVANT BOROUGH COUNCIL
REF No - 18/00102/CMP

Title
EXISTING BLOCK PLAN

Project
PROPOSED (Retrospective) PLANNING
APPLICATION FOR CHANGE OF USE TO MIXED
USE OF B2 INDUSTRIAL PROCESSING AND
B8 STORAGE AND DISTRIBUTION
@ PALK ROAD
HAVANT HANTS
PO9 1NL

Client
PREMIER PALLET SUPPLIES LTD

Drawn by R Hollands
(GROVE DESIGN UK)
Date December 2018
Scale 1 : 250 @ A3
Drawing No 18-12-GD-224-01-da
Amendments