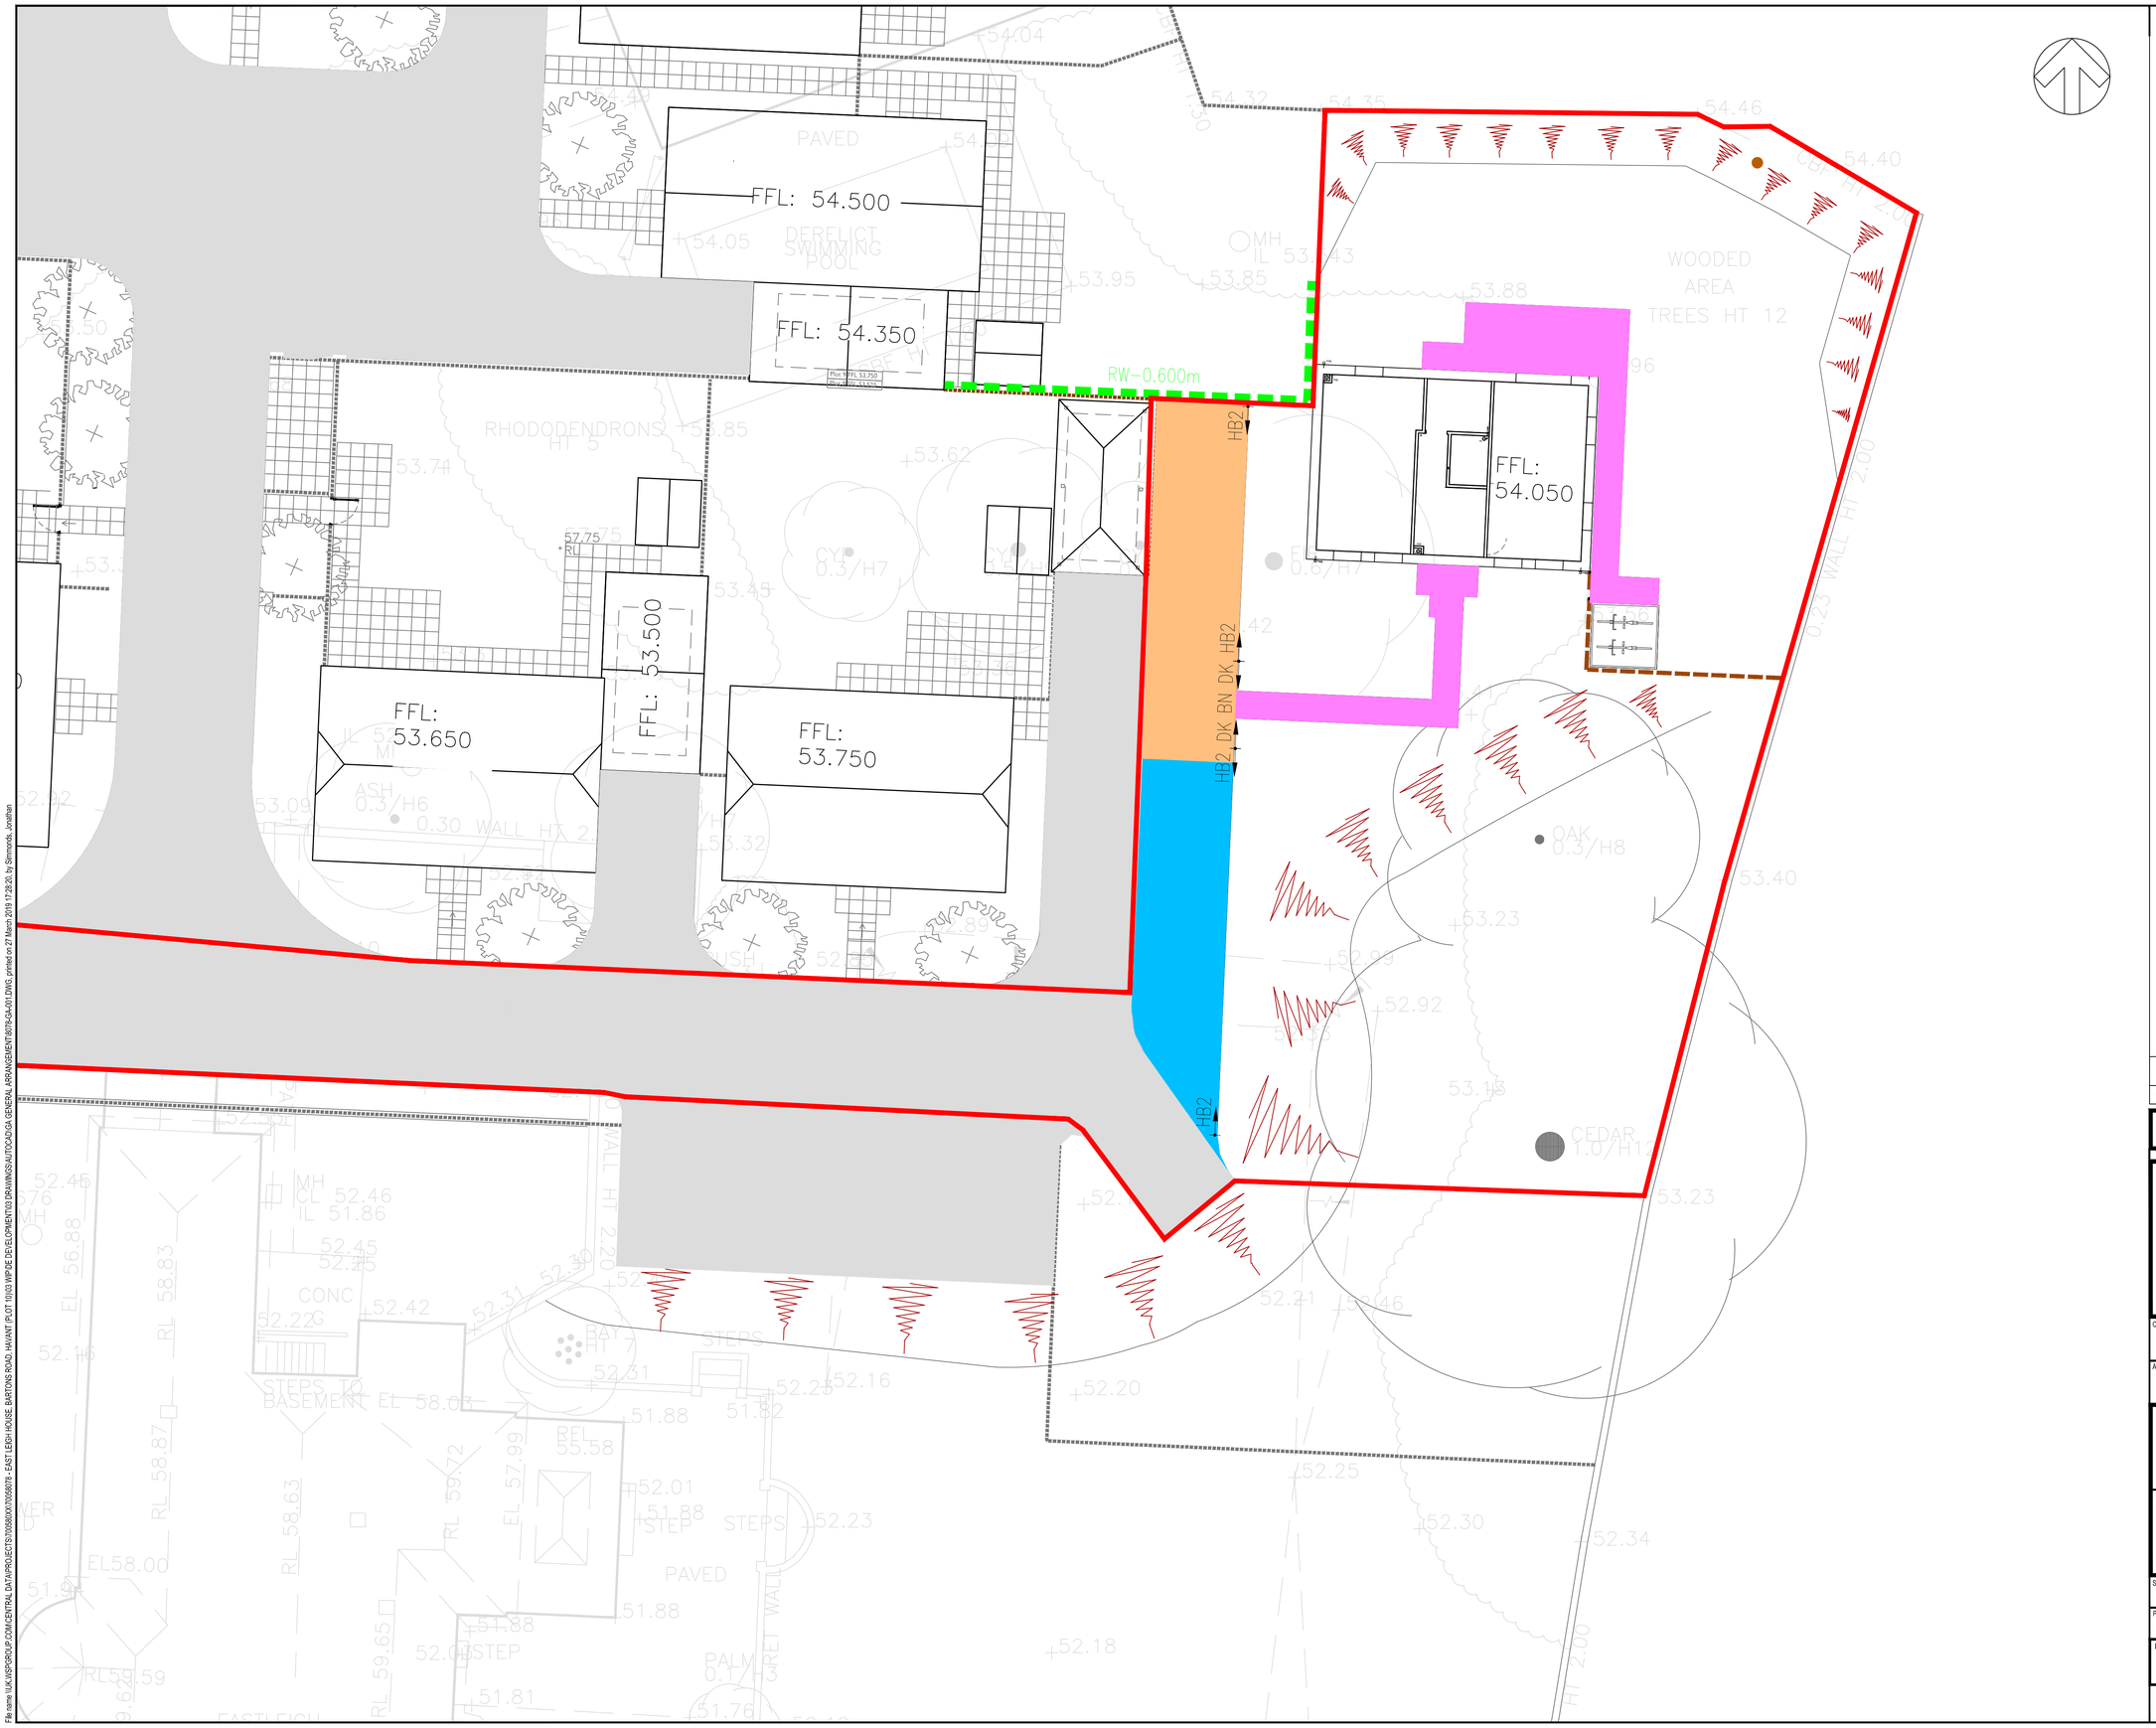

DO NOT SCALE

NOTES

1. ALL LEVELS ARE IN METRES ABOVE ORDNANCE DATUM NEWLYN.
2. ALL DIMENSIONS ARE IN MILLIMETRES UNLESS STATED OTHERWISE. DIMENSIONS SHALL NOT BE SCALED FROM THIS DRAWING.
3. BACKGROUND LAYOUT IS BASED ON ARCHITECT'S GENERAL ARRANGEMENT DRAWING. ANY DISCREPANCIES SHOULD BE REPORTED TO THE ENGINEER IMMEDIATELY, TO SEEK CLARITY BEFORE STARTING WORKS.
4. TOPOGRAPHIC SURVEY TAKEN FROM HARRIS SURVEYS LTD DRAWING NO. 12852 DATED MAY 2012.
5. FOR WSP PAVEMENT & KERB CONSTRUCTION DETAILS REFER TO DRAWING SERIES 8078/SD/010 ONWARDS.

KEY

- EXISTING PAVED CONSTRUCTION
- BLOCK PAVED (IMPERMEABLE) PARKING AREA. BRETT OMEGA BLOCKS, OR SIMILAR APPROVED, LAID TO HERRINGBONE PATTERN. COLOUR: BRINDLE.
- BLOCK PAVED (PERMEABLE) PARKING AREA WITH CELLWEB TREE ROOT PROTECTION SYSTEM. BRETT OMEGA FLOW BLOCKS, OR SIMILAR APPROVED, LAID TO HERRINGBONE PATTERN. COLOUR: BRINDLE.
- SLAB PAVED ACCESS PATH AND PATIO. MARSHALLS SAXON PAVING SLABS, OR SIMILAR APPROVED, COLOUR: BUFF.
- HB2 — HB2 KERB (125mm UPSTAND)
- BN — BN KERB (20mm UPSTAND)
- DK — DK KERB

REV	DATE	BY	DESCRIPTION	CHK	APP
A	27/03/19	JS	FIRST ISSUE	Kitchin, Andy	Kitchin, Andy

DRAWING STATUS: A - FIT FOR CONSTRUCTION

wsp
Regus House, Southampton Int. Bus. Park, George Curl Way, Southampton, SO18 2RZ, UK
T+ 44 (0) 2380 302 529, F+ 44 (0) 2380 302 001
wsp.com

CLIENT: ASCIA CONSTRUCTION LTD

ARCHITECT: URBAN PULSE

SITE/PROJECT: EAST LEIGH HOUSE, BARTONS ROAD, HAVANT

TITLE: KERBS & SURFACE FINISHES

SCALE @ A1:	CHECKED:		APPROVED:
1:100	AK		AK
PROJECT NO: 70058078	DESIGNED: JS	DRAWN: JS	DATE: March 19

DRAWING No: 8078-GA-001 REV: A

© WSP UK Ltd

File name \\UK.WSPGROUP.COM\CENTRAL DATA\PROJECTS\70058XXX\70058078 - EAST LEIGH HOUSE BARTONS ROAD, HAVANT\PLOT 10\03 WIP DEVELOPMENT\03 DRAWINGS\AUTOCAD\GA GENERAL ARRANGEMENT\8078-GA-001.DWG, printed on 27 March 2019 17:28:20, by Simmonds, Jonathan