


29 Littlepark Avenue, Bedhampton - 3031.19.CC

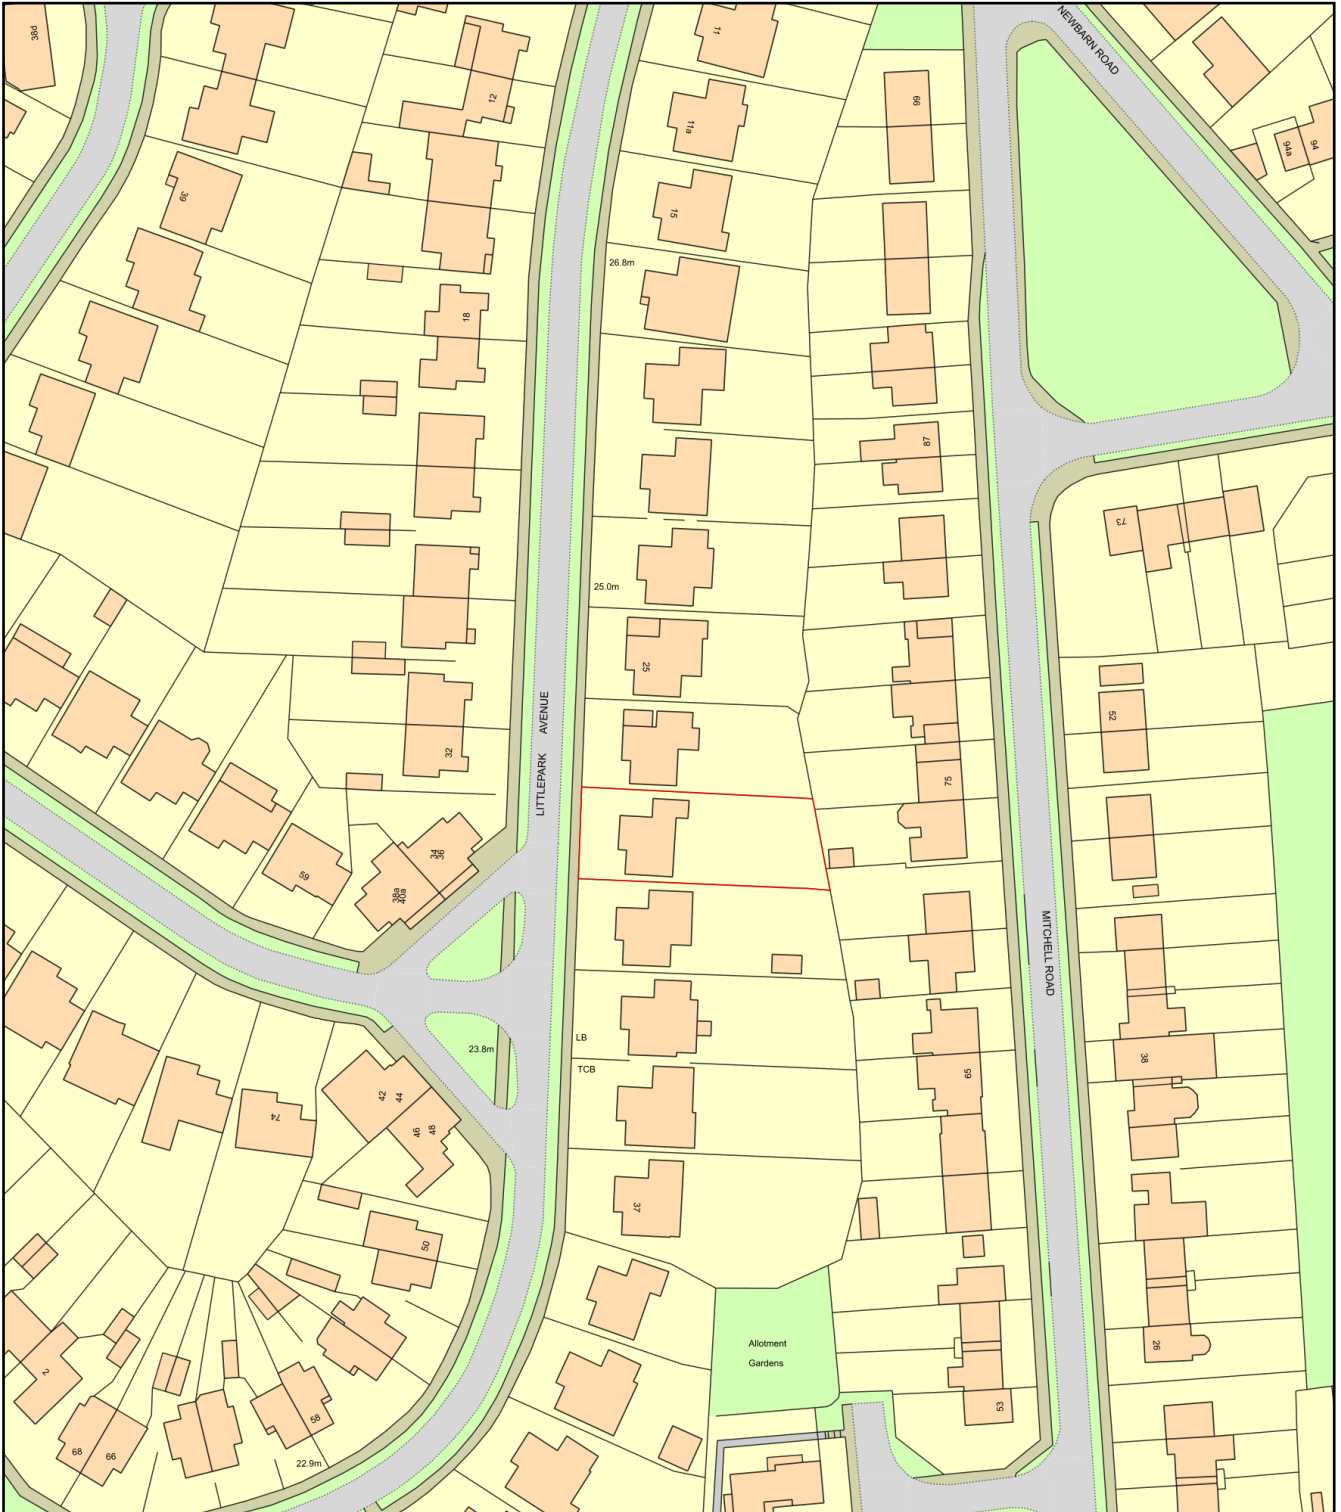

0 50
Metres



Plan Produced for: Ms Lynette Cripps

Date Produced: 20 Mar 2019

Plan Number/Project ID: TQRQM19079114229589

Scale: 1:1250 @ A4