
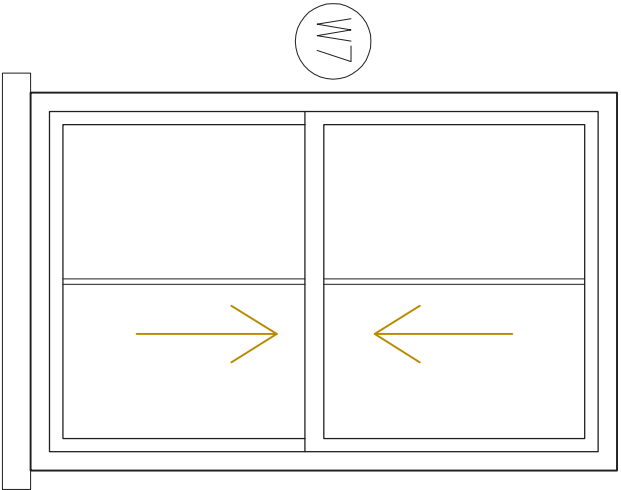
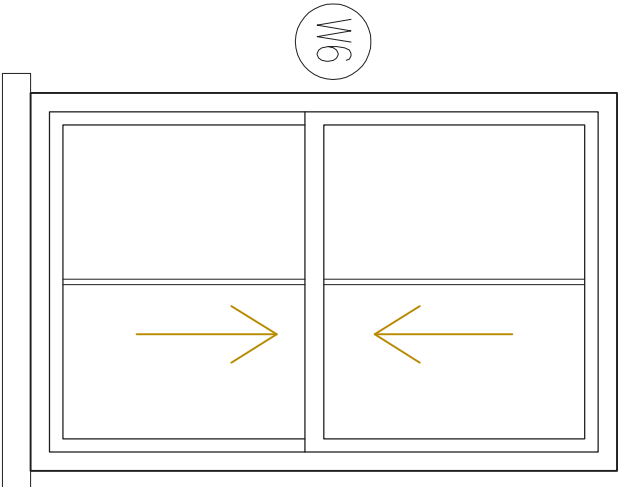
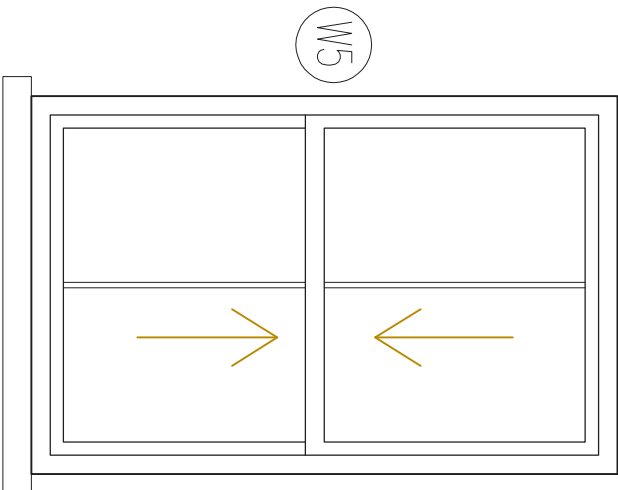
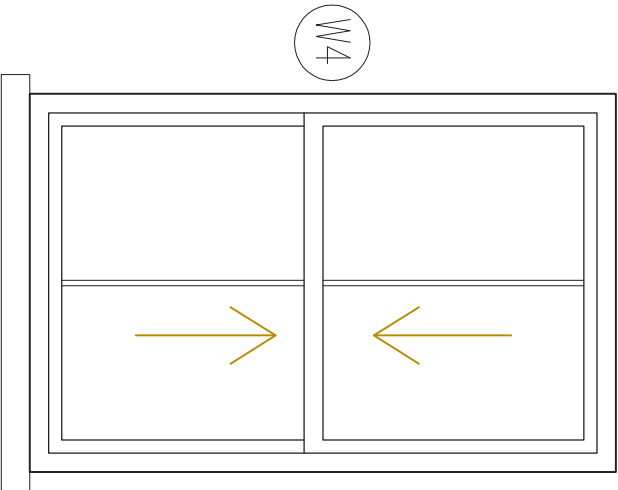
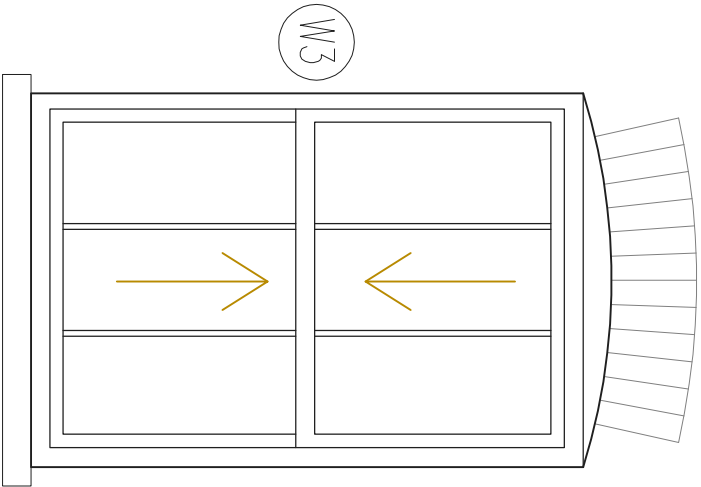
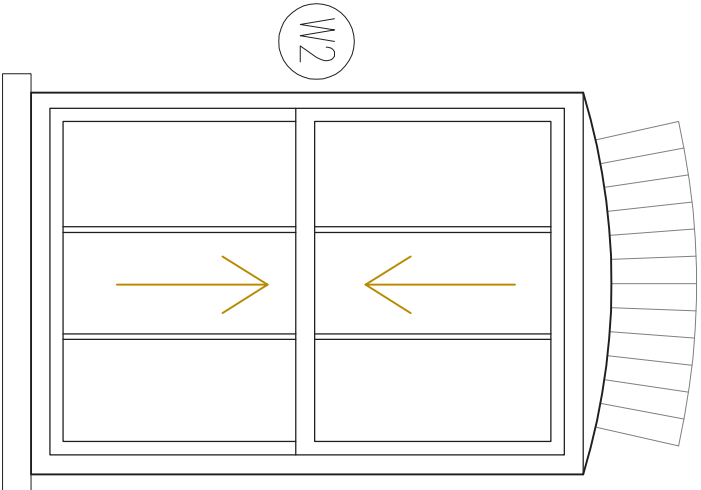


No.40 North Street, Havant, Portsmouth, Hampshire, PO9 1PT.

NOTES:
The contractor, sub-contractor or supplier is to check all relevant dimensions, levels, existing services and structures before commencing the work. ANY DISCREPANCIES ARE TO BE BROUGHT TO THE ATTENTION OF THE ARCHITECTURAL DESIGNER, copied, traced, altered or reproduced without the express written permission of The Architectural Designer.

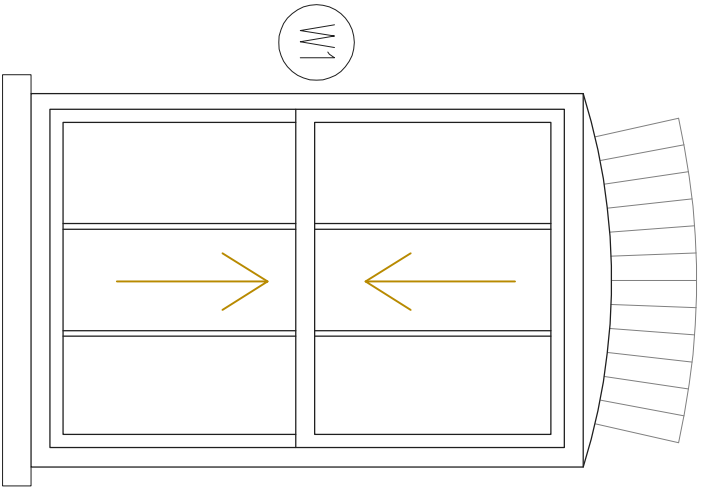

L.M.D.
DESIGNS Ltd.
ARCHITECTURAL
& INTERIOR DESIGN

4 Foxcombe Close,
Swanmore,
Hampshire SO32 2UJ
Tel: 07876 712622
Email: Lmdarchitecture@aol.com

Job Title
Proposed Works at No.40 North Street, Havant, Portsmouth, Hants, PO9 1PT.

Client
Knightshrook Property Group Ltd.

Drawing Title
Building Regulations Window Elevations Proposed Ground Floor

CAD REF: 218750-40-North-St-Havant.dwg Scale 1:20

Drawn S.L.V	Amended	Checked	Date Jan '19
Job No. 218750	Orig. No. 805	Rev.	

Proposed Ground Floor Window Elevations 1:20 @ A3