
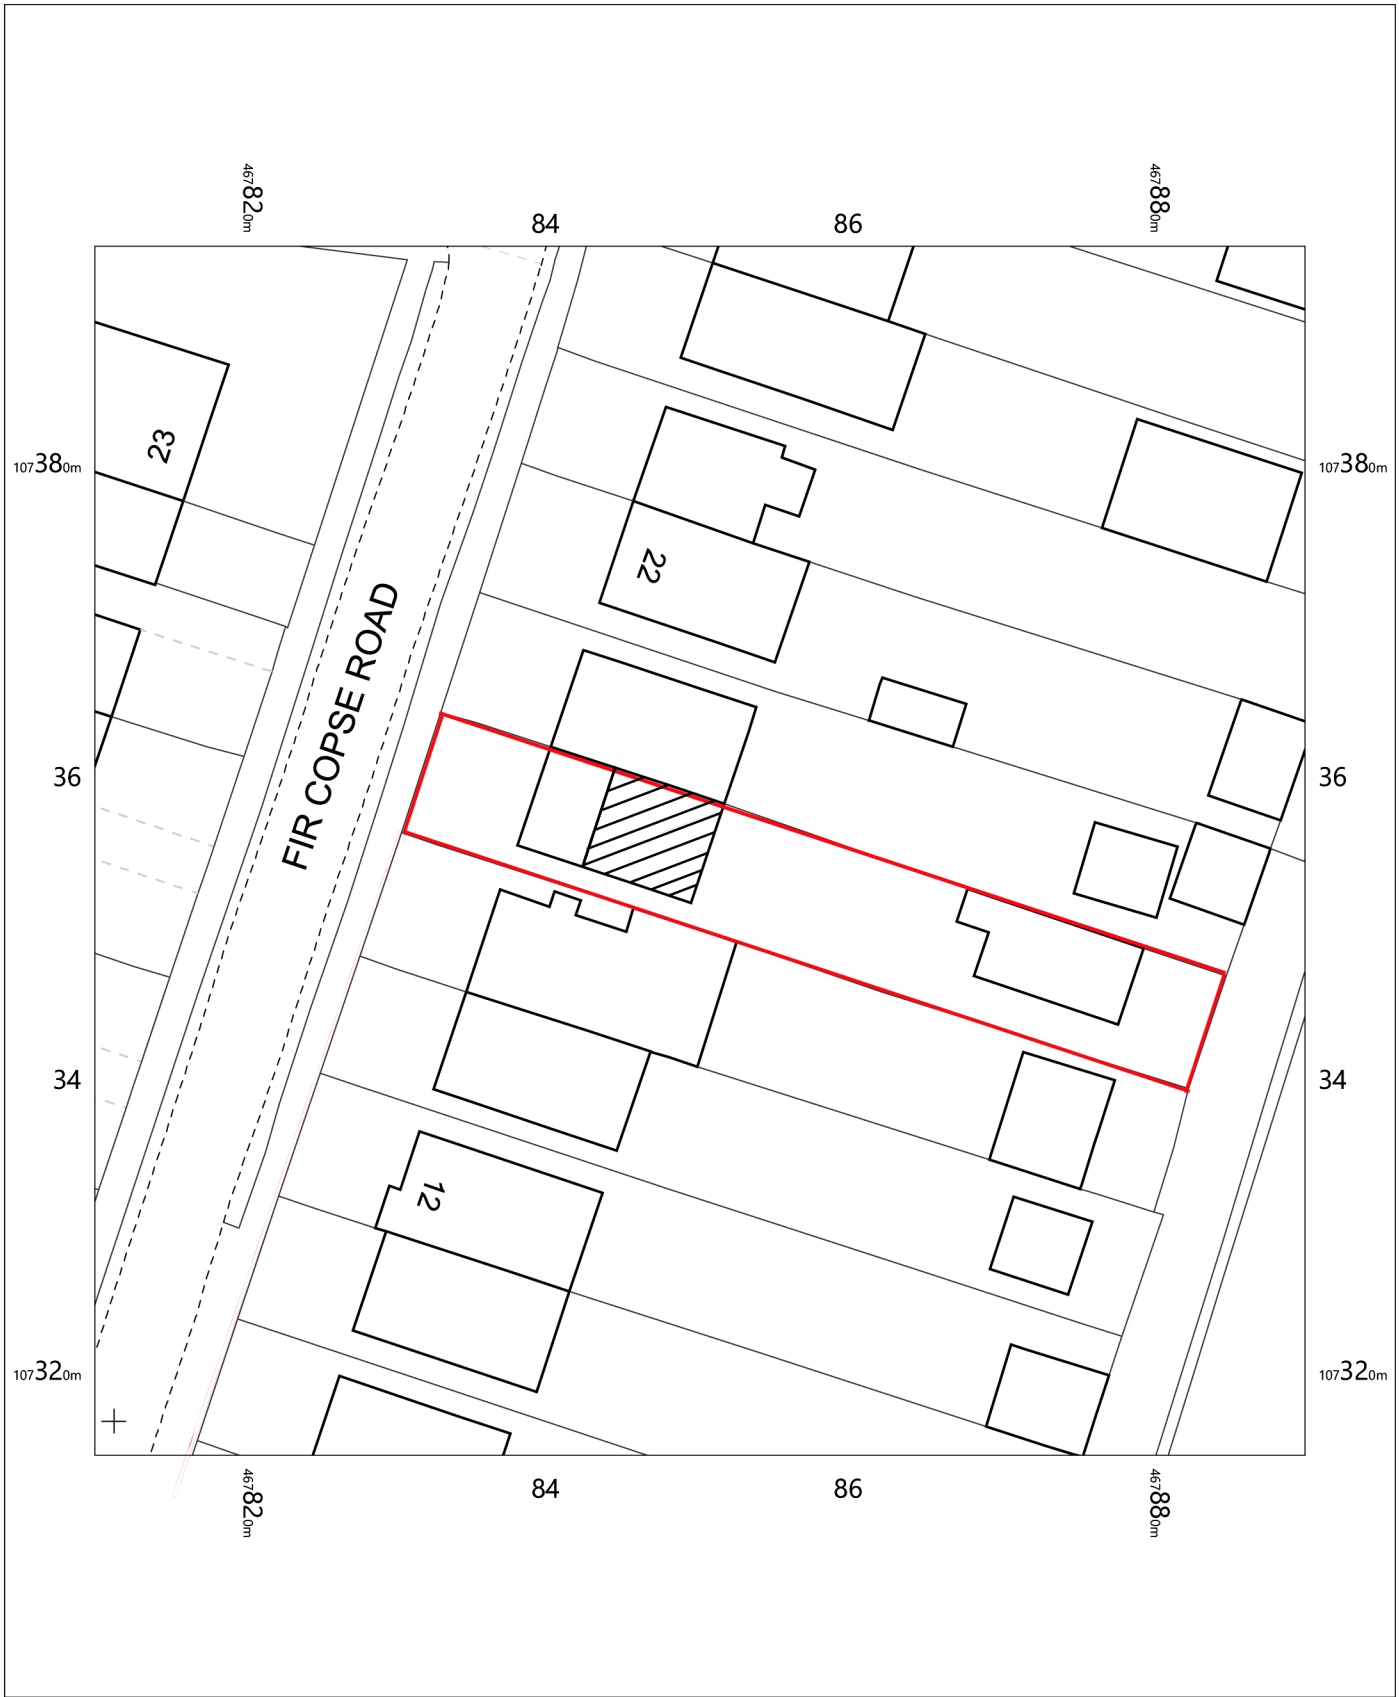


18 Fir Copse Road, Waterlooville
Hampshire
PO7 5JA

OS MasterMap 1250/2500/10000 scale
Friday, April 12, 2019, ID: BW1-00792765
maps.blackwell.co.uk

1:500 scale print at A4, Centre: 467850 E, 107355 N

©Crown Copyright Ordnance Survey. Licence no. 100041041

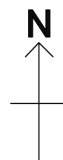

BLACKWELL'S
MAPPING SERVICES
PERSONAL & PROFESSIONAL MAPPING
www.blackwellmapping.co.uk

TEL: 0800 151 2612
maps@blackwell.co.uk