




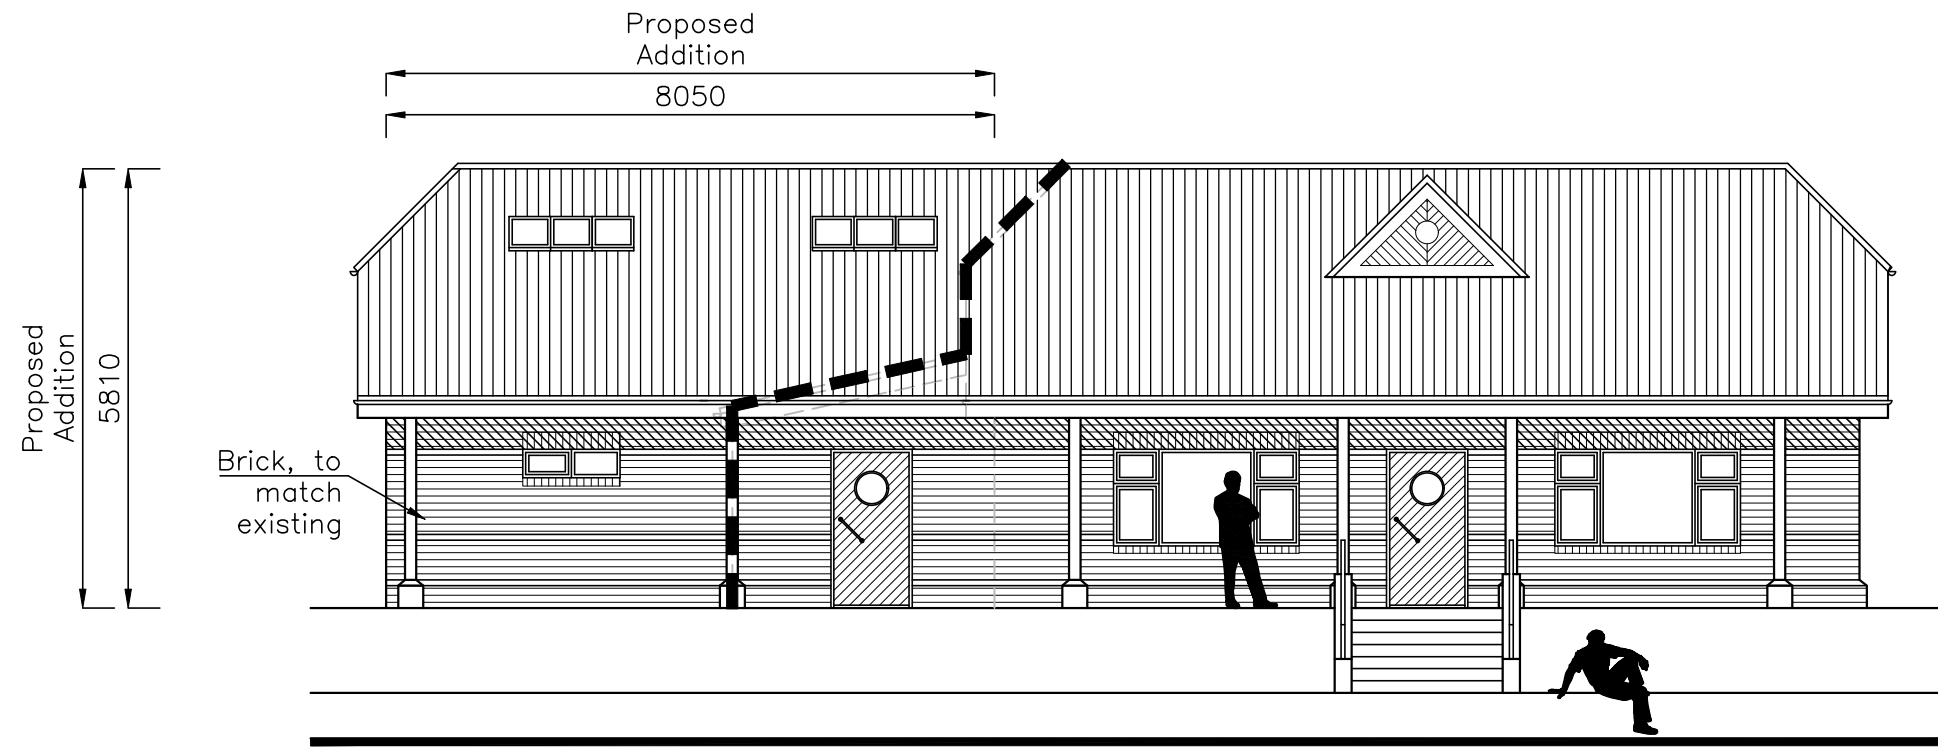

North—West

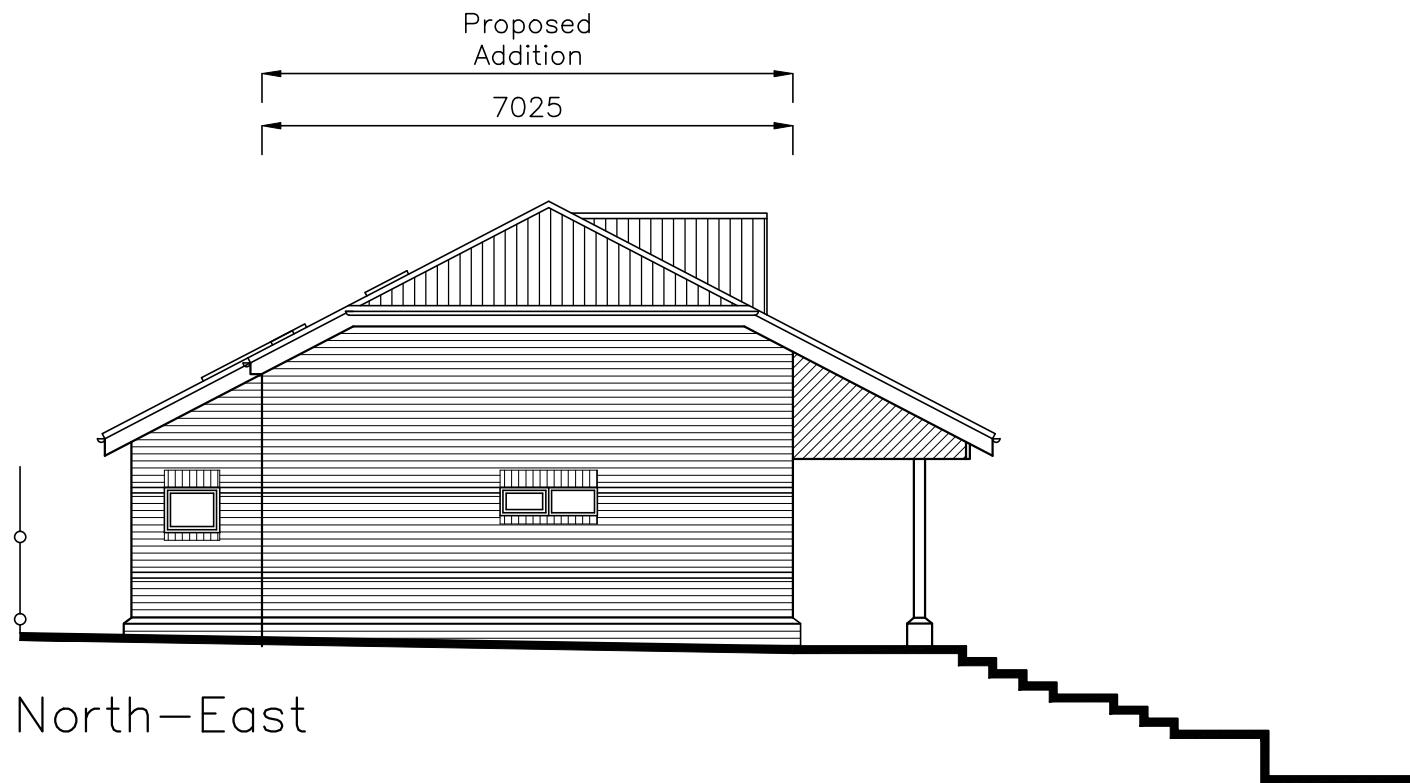

North—East

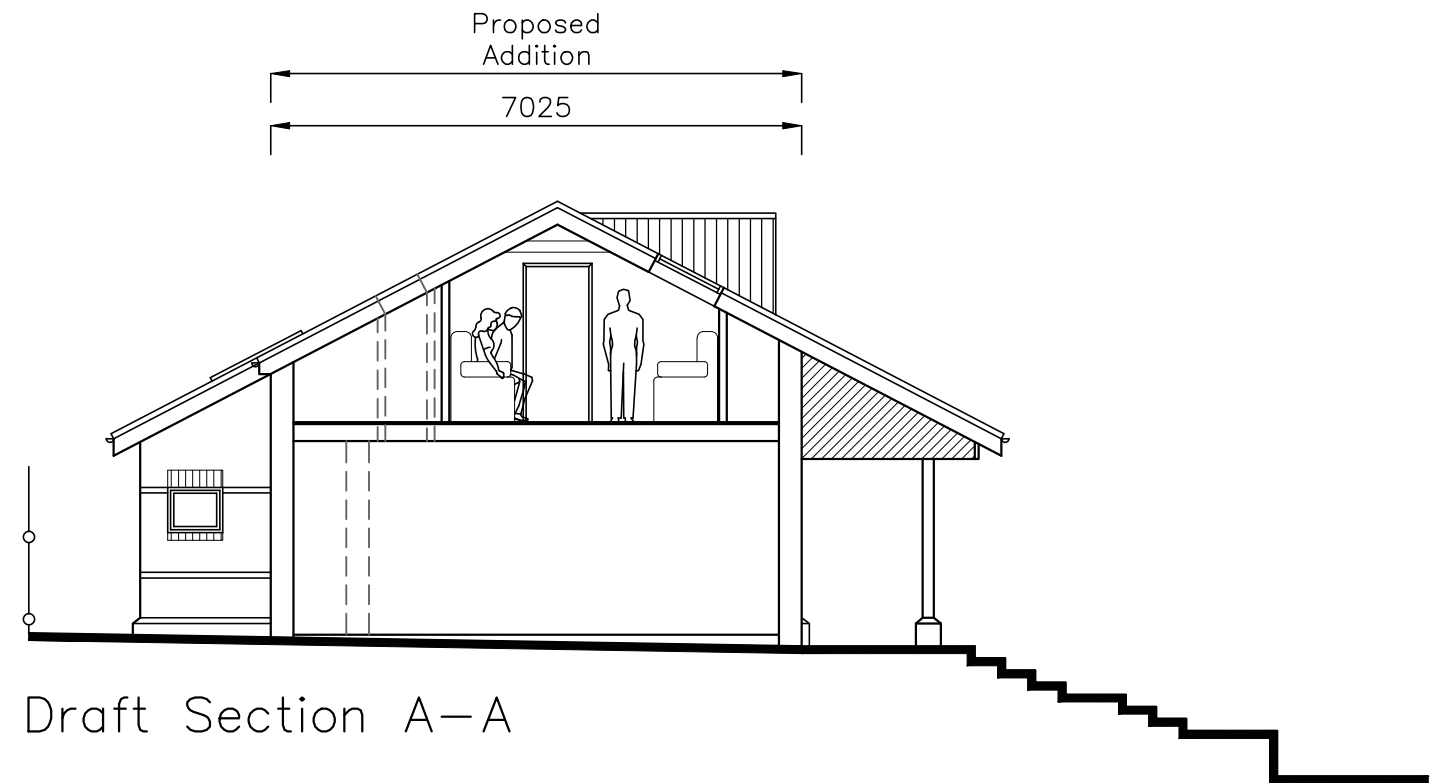

Draft Section A—A

Waterlooville Bowling
Club,
Rowlands Avenue,
Waterlooville,
PO7 7HO

Proposed Elevations/Section

Revisions a) Client revisions/14.01.19/SAR
b)
c)
d)

CAD

Critchley Architecture And Design Ltd.
Contact: 02392 474 919 | info@caad.online

The Old Brewery, 15E South Street, Havant, PO9 1BU



Scale A1=1:50, A3=1:100
Drawn SAR
Date 11/12/18

18111—501

A

10m

20m

30m

40m