


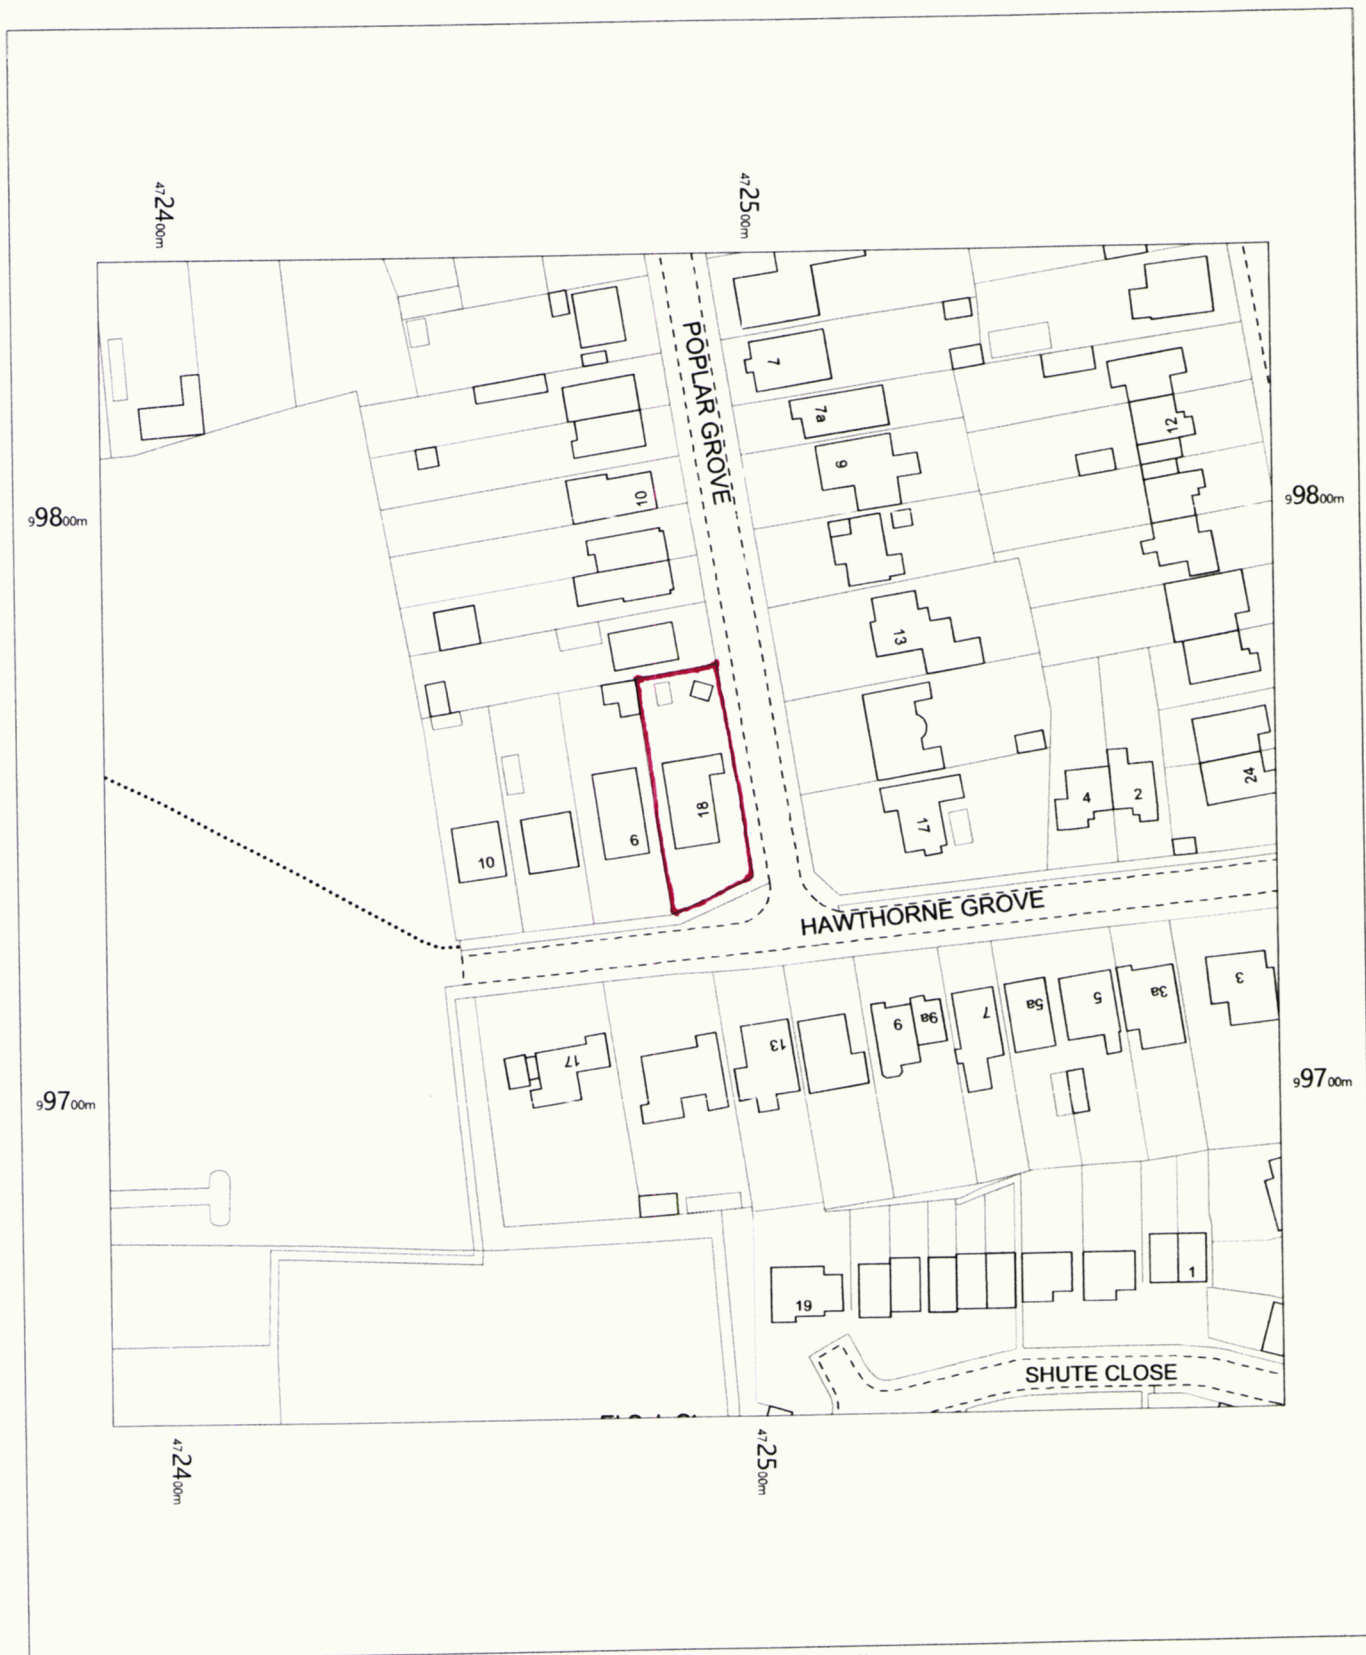

8 Poplar Grove
PO11 9DN

OS MasterMap 1250/2500/10000 scale
Thursday, January 31, 2019, ID: BW1-00774433
www.blackwellmapping.co.uk

1:1250 scale print at A4, Centre: 472490 E, 99745 N

©Crown Copyright Ordnance Survey. Licence no. 100041041



BLACKWELL'S
www.blackwellmapping.co.uk

TEL: 0114 268 7658
maps.sheffield@blackwell.co.uk