


Proposed East Elevation

Material Specification

- 1. Brickwork - Red
- 2. Clay tile roof covering
- 3. Engineering brick - Red
- 4. Double glazed windows - Grey aluminium framed.
- 5. Metal balustrade - Juliet balcony.
- 6. Entrance door , painted timber - Black.
- 7. Sliding glazed doors - Grey aluminium framed.
- 8. uPVC rainwater goods - Black.
- 9. Double glazed roof lights - Grey aluminium framed.

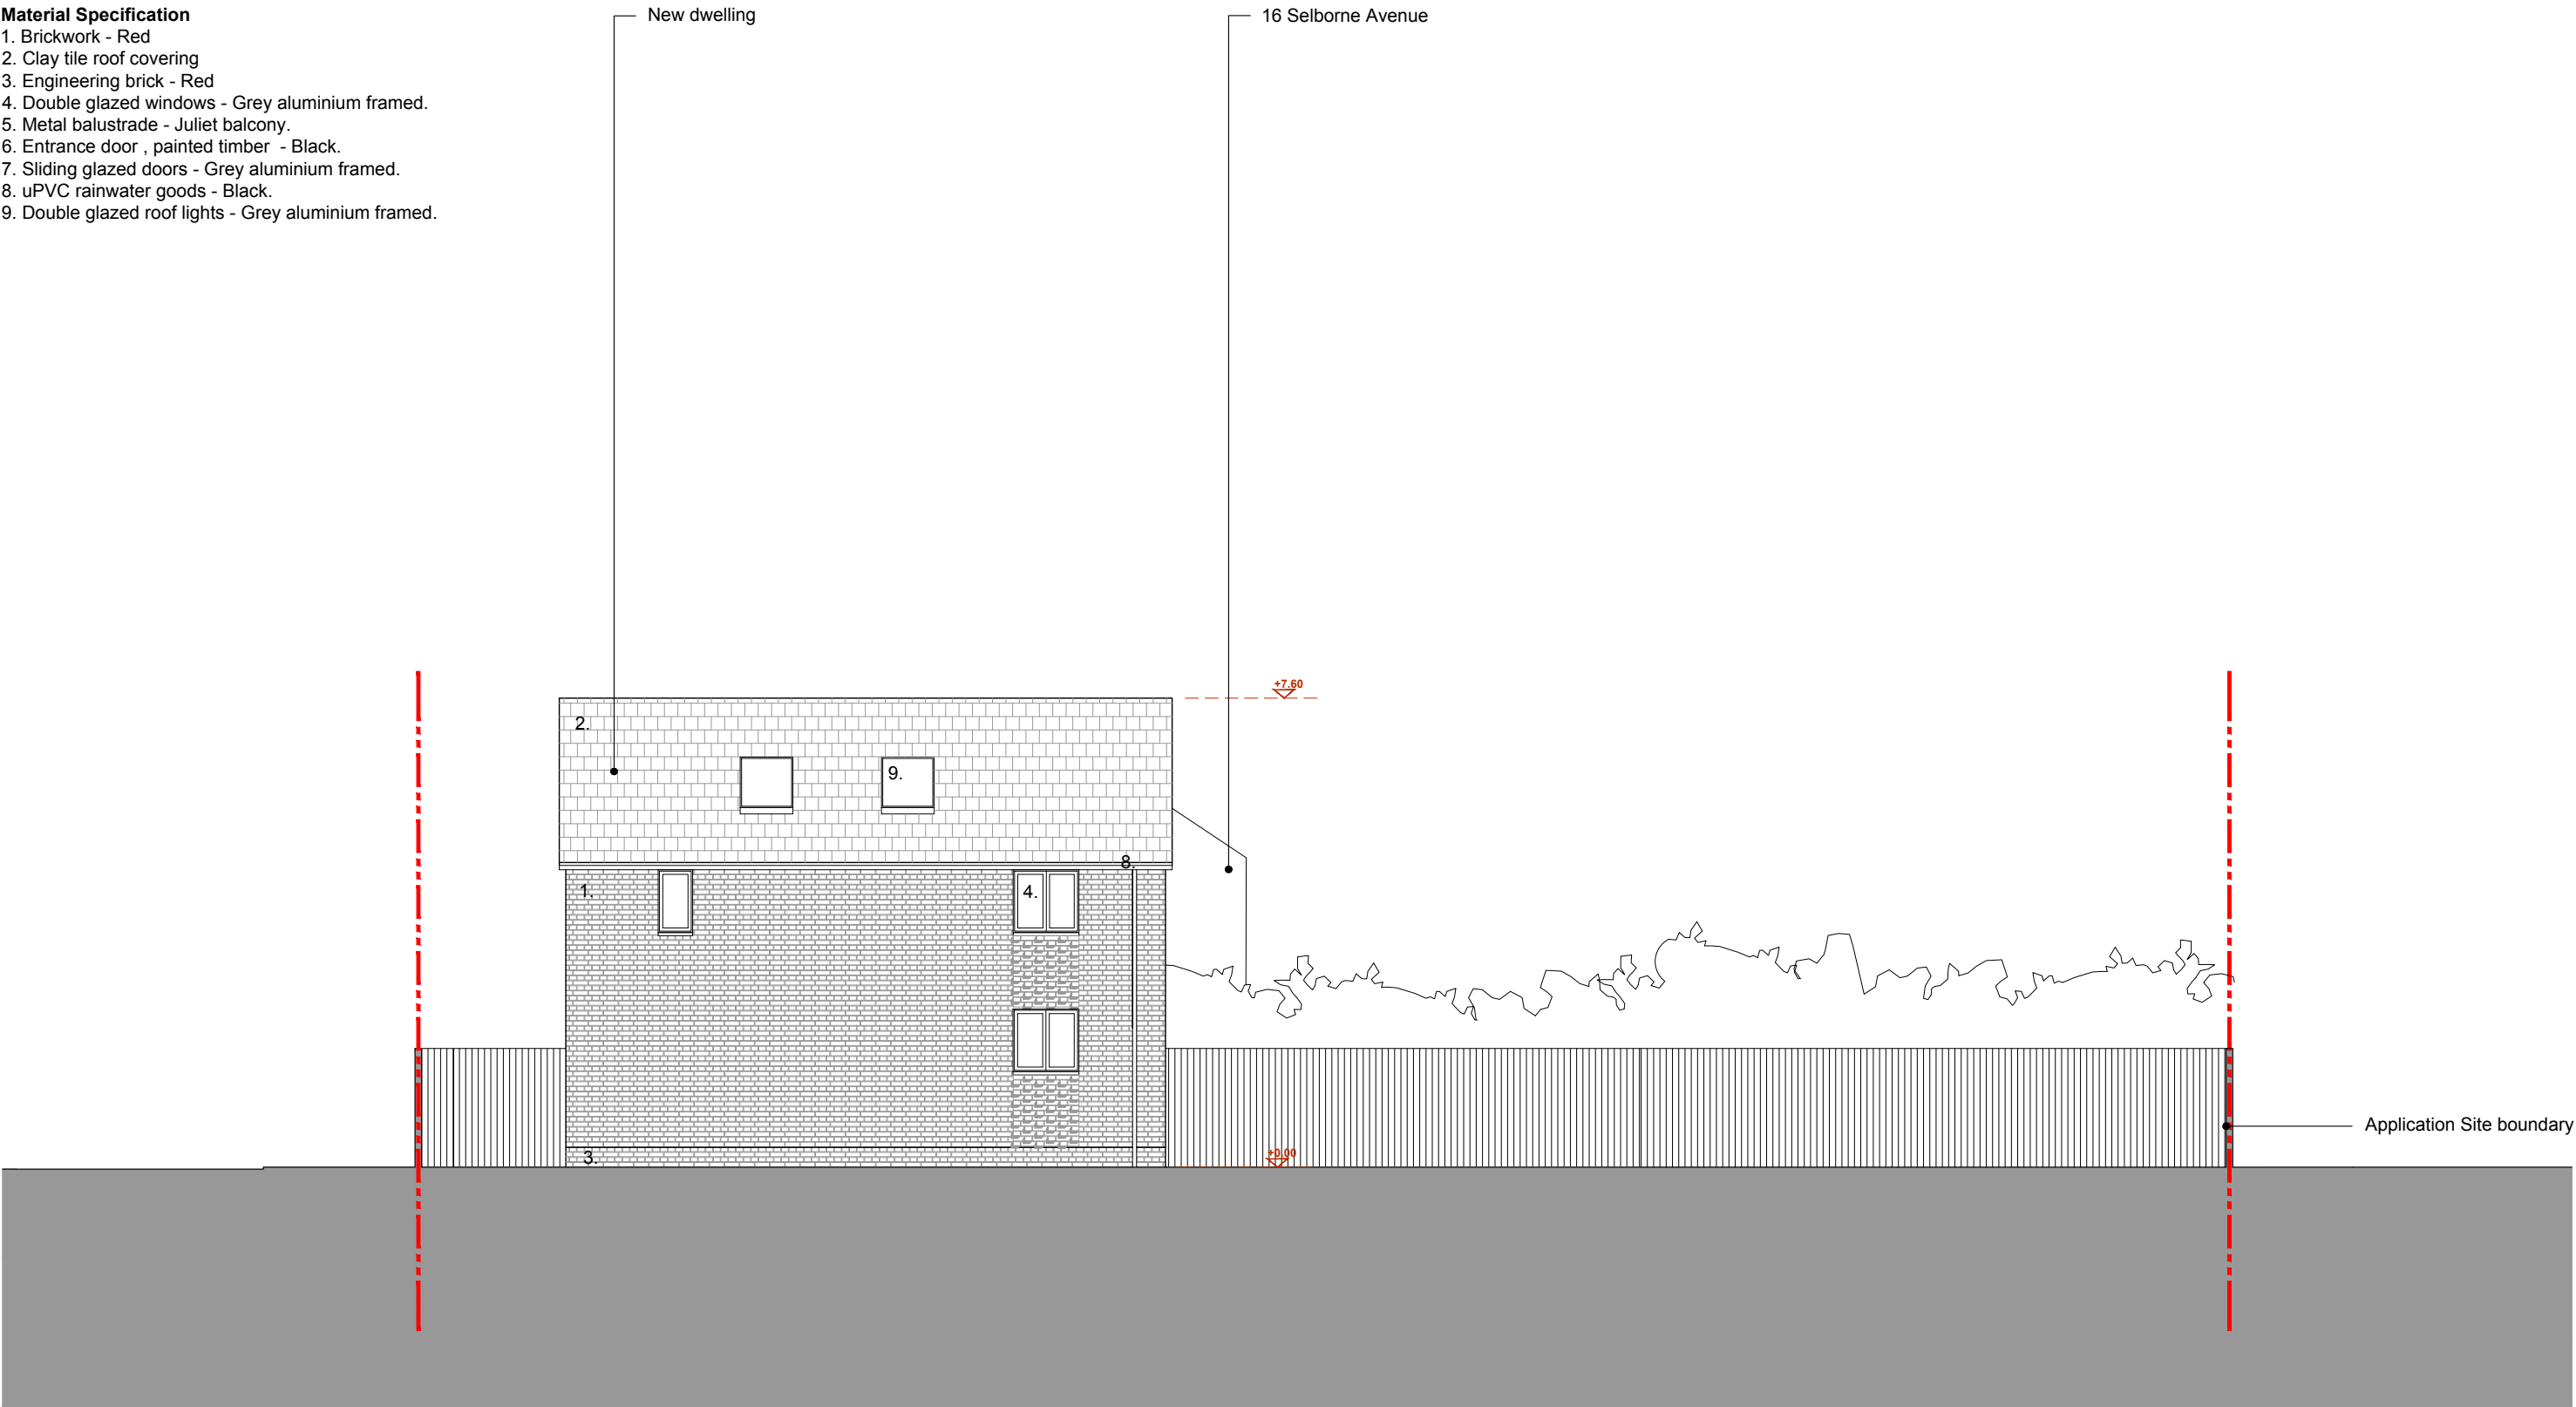

0 1 2 3 4 5m 1:100@A3