




REVISIONS					
REV.	DESCRIPTION	DRAWN	CHKD.	DATE	
A	***	***	***	*** *** **	

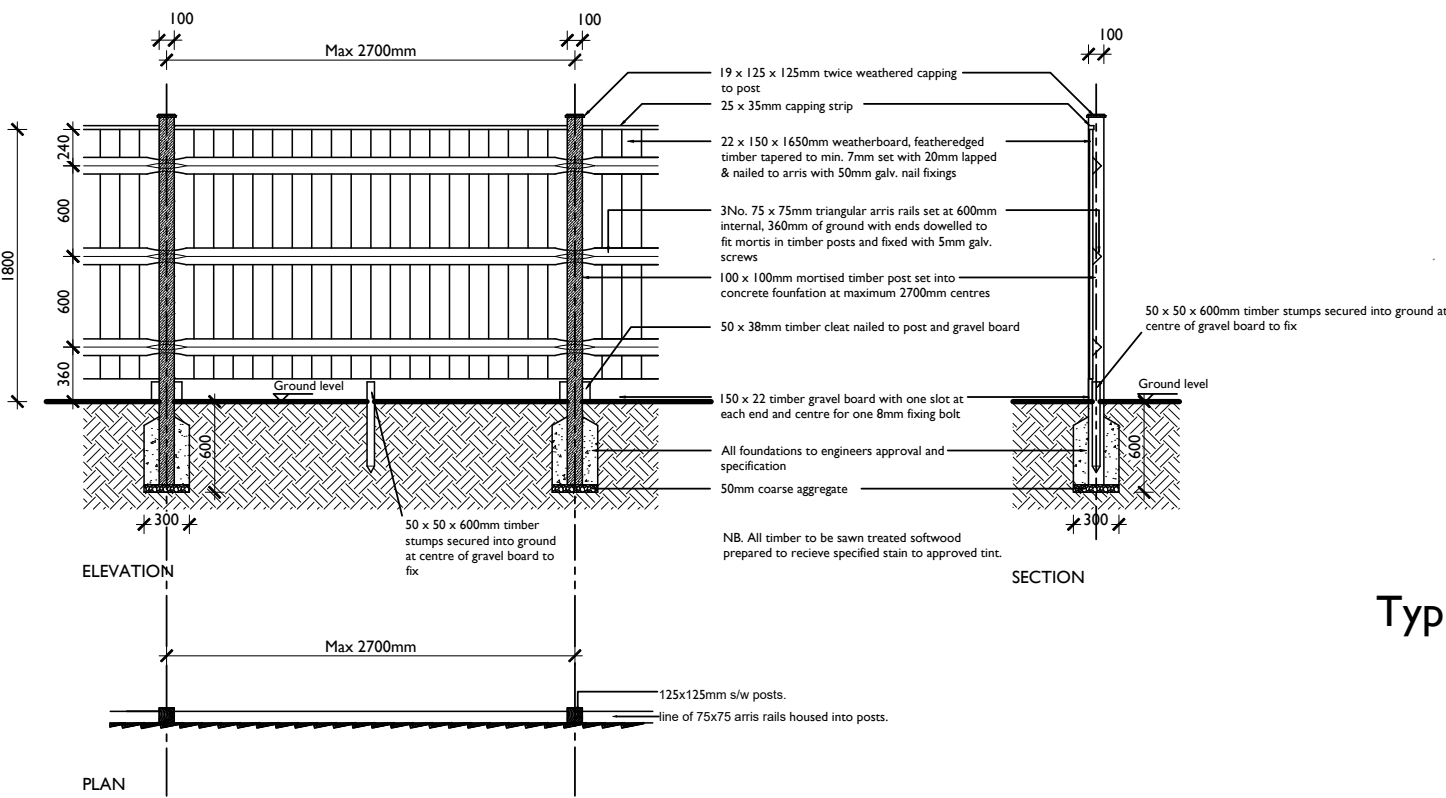

Typical Close Boarded Fence - 1800mm high
(Main and public access route private garden area boundaries)

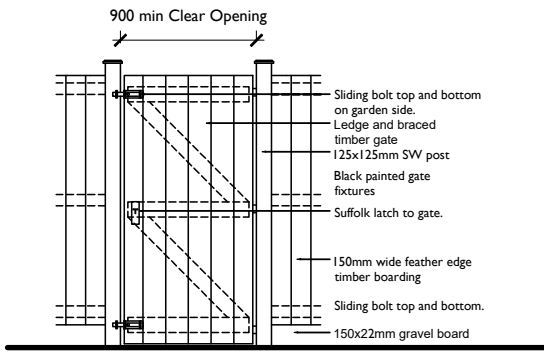

Typical Private Access Gate - 1800mm high

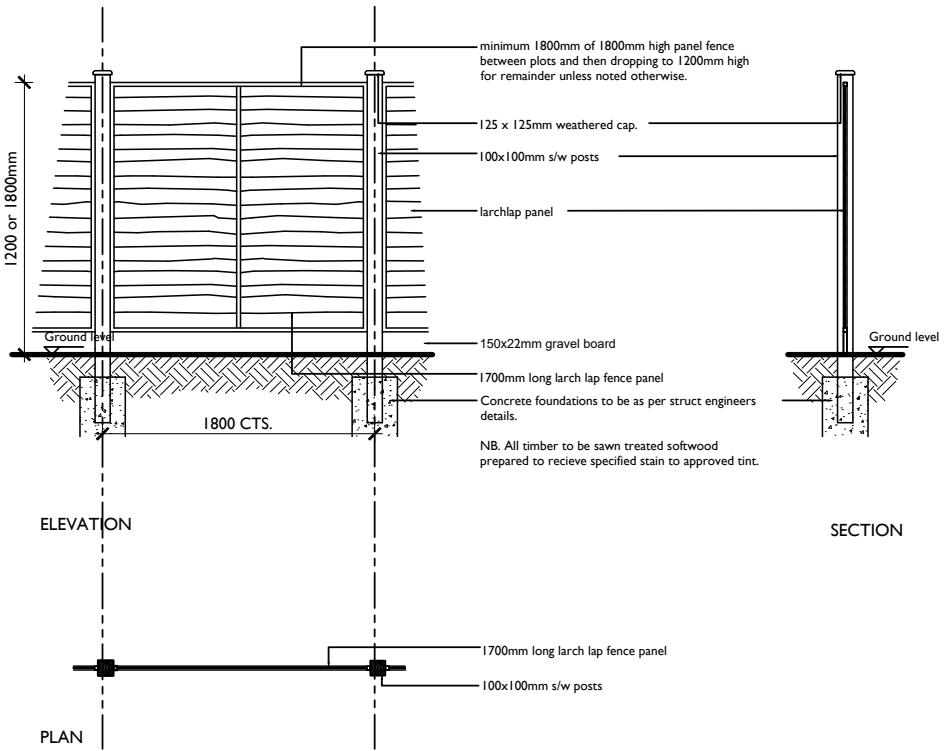

Typical Larch Lap Fence - 1200 or 1800mm high
(Private garden area boundaries)



Scale 1:50 at A2



The Studio, Unit 17, Vicarage Farm, Winchester Road,
Fair Oak, Hampshire, SO50 7HD
023 8069 7010
enquiries@urbanpulsedesign.co.uk www.urbanpulsedesign.co.uk
PROJECT
Single Dwelling, East Leigh House
Bartons Road, Havant
Cherrymain Estates Ltd

DRAWING TITLE
Site Boundary Treatment

0	0.5	1	1.5	2	2.5	3	3.5
SCALE	SHEET SIZE	SHEET No	DRAWN	CHKD	DATE	CAD FILE	
1:50	A2	1 of 1			25/05/2018		

18-1051-1003-1st