


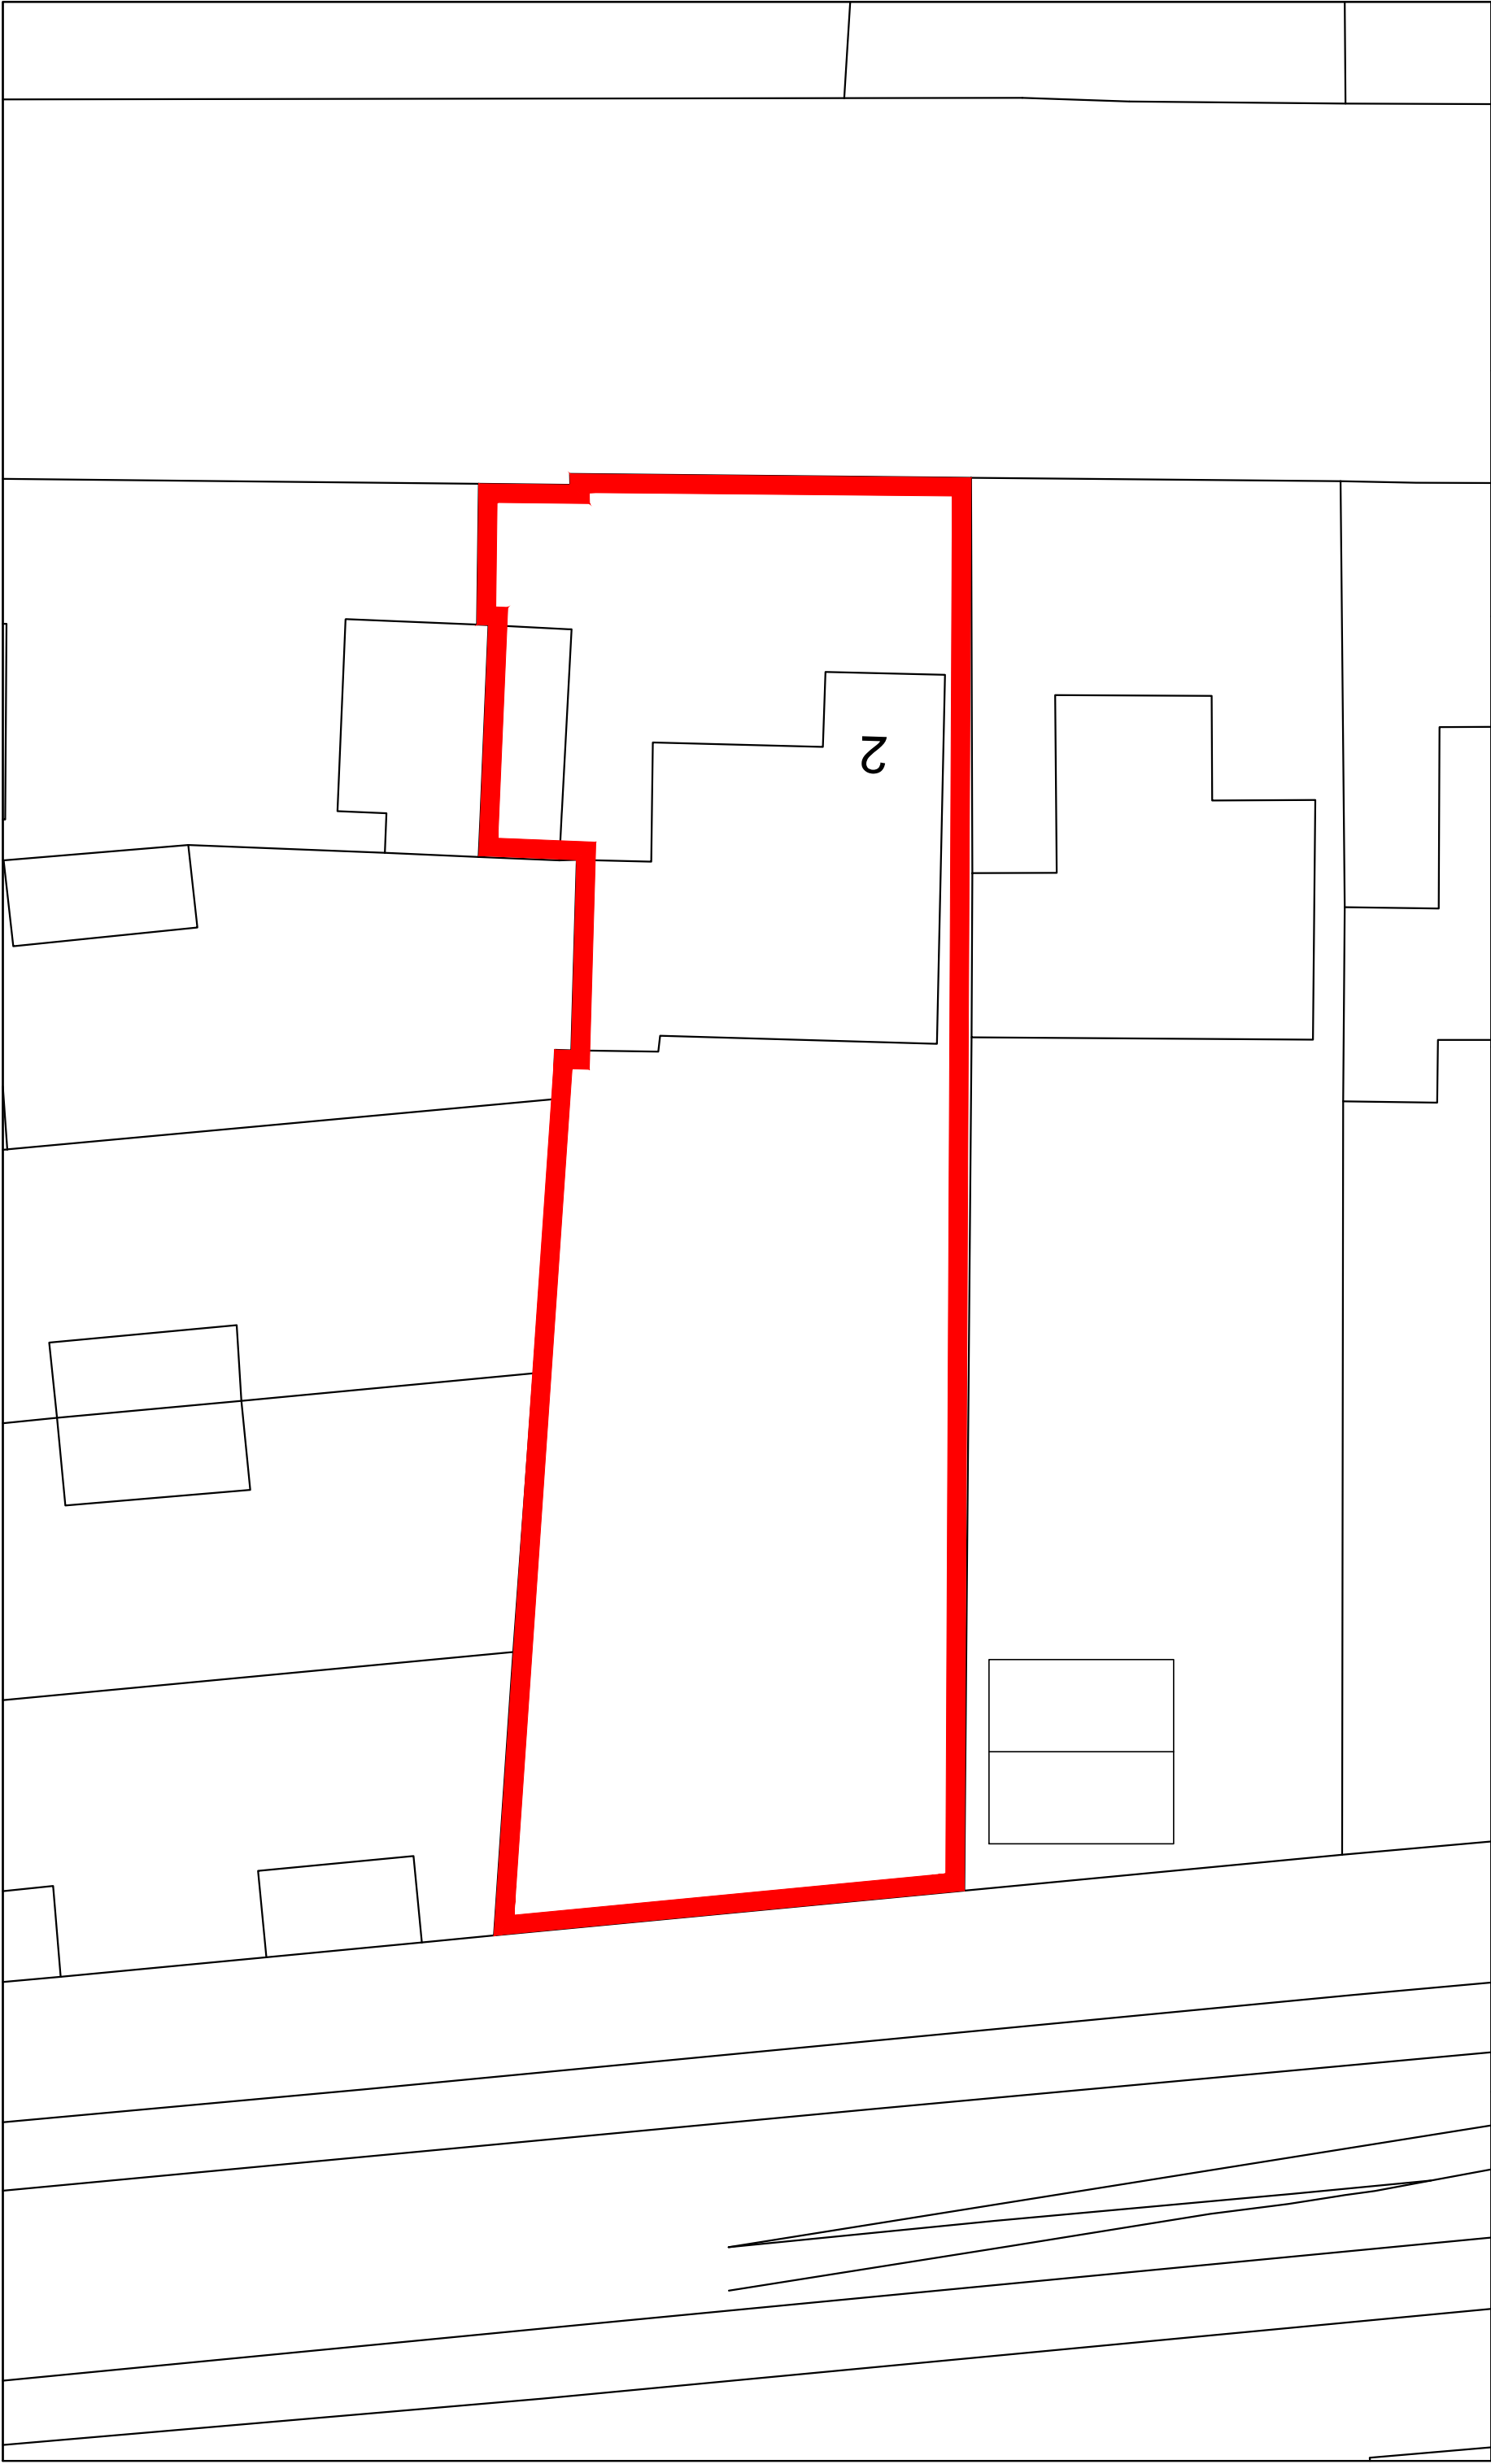

|                                              |                    |                                        |   |                                                                                     |                                                |           |   |
|----------------------------------------------|--------------------|----------------------------------------|---|-------------------------------------------------------------------------------------|------------------------------------------------|-----------|---|
| 2 Glenliegh Road,<br>Warblington,<br>PO9 2PH | EXISTING SITE PLAN |                                        | <br>Critchley Architecture And Design<br>Contact: 02392 474 919   info@caad.online<br>The Old Brewery, 15E South Street, Havant, PO9 1BU |  | Scale A3 = 1:200<br>Drawn CAL<br>Date 07/01/19 | 16115-102 | 0 |
|                                              | Revisions          | a) Note/Date/Initial<br>b)<br>c)<br>d) |   |                                                                                     |                                                |           |   |