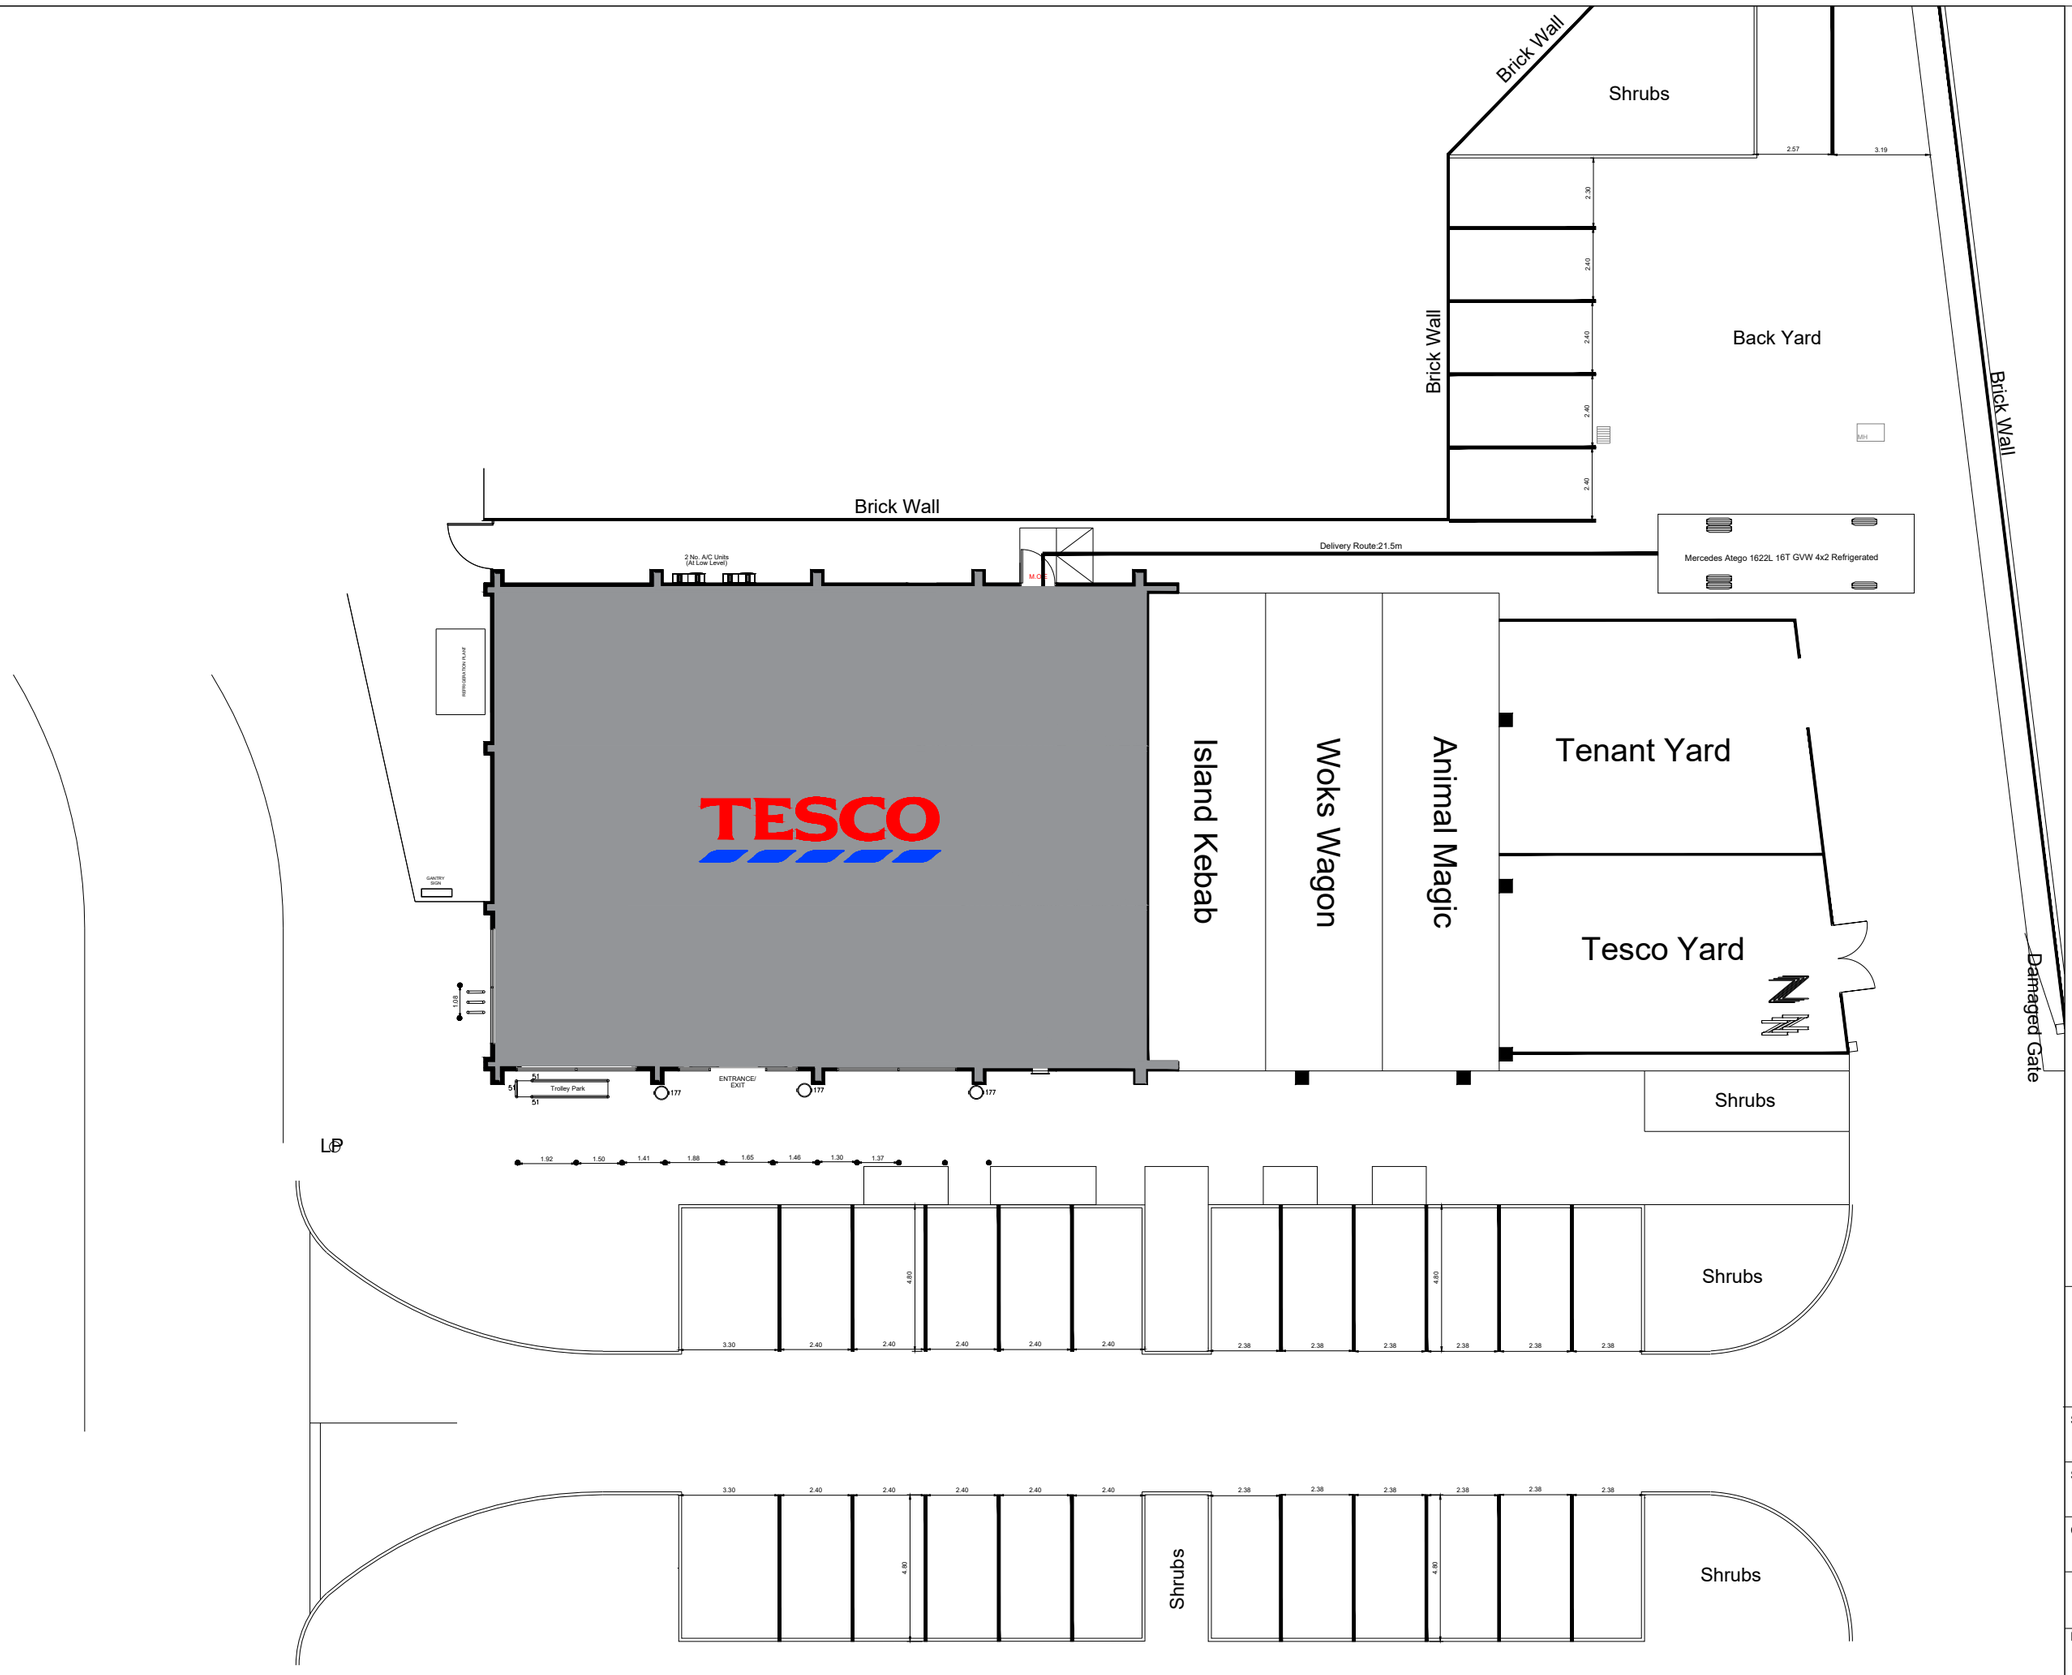

EXISTING PLAN

1:200

4m 0 4m 8m 12m 16m 20m

TESCO

STORE TYPE EXPRESS	
STORE NAME HAYLING ISLAND	
CONTENT EXISTING PLAN	
DATE 13.11.2018	SCALE 1:200@A3
DRAWING NUMBER 02_2609_02a	
DRAWN BY SANJANA	CHECKED BY ANDY HORWOOD
REVISION PLANNING	