


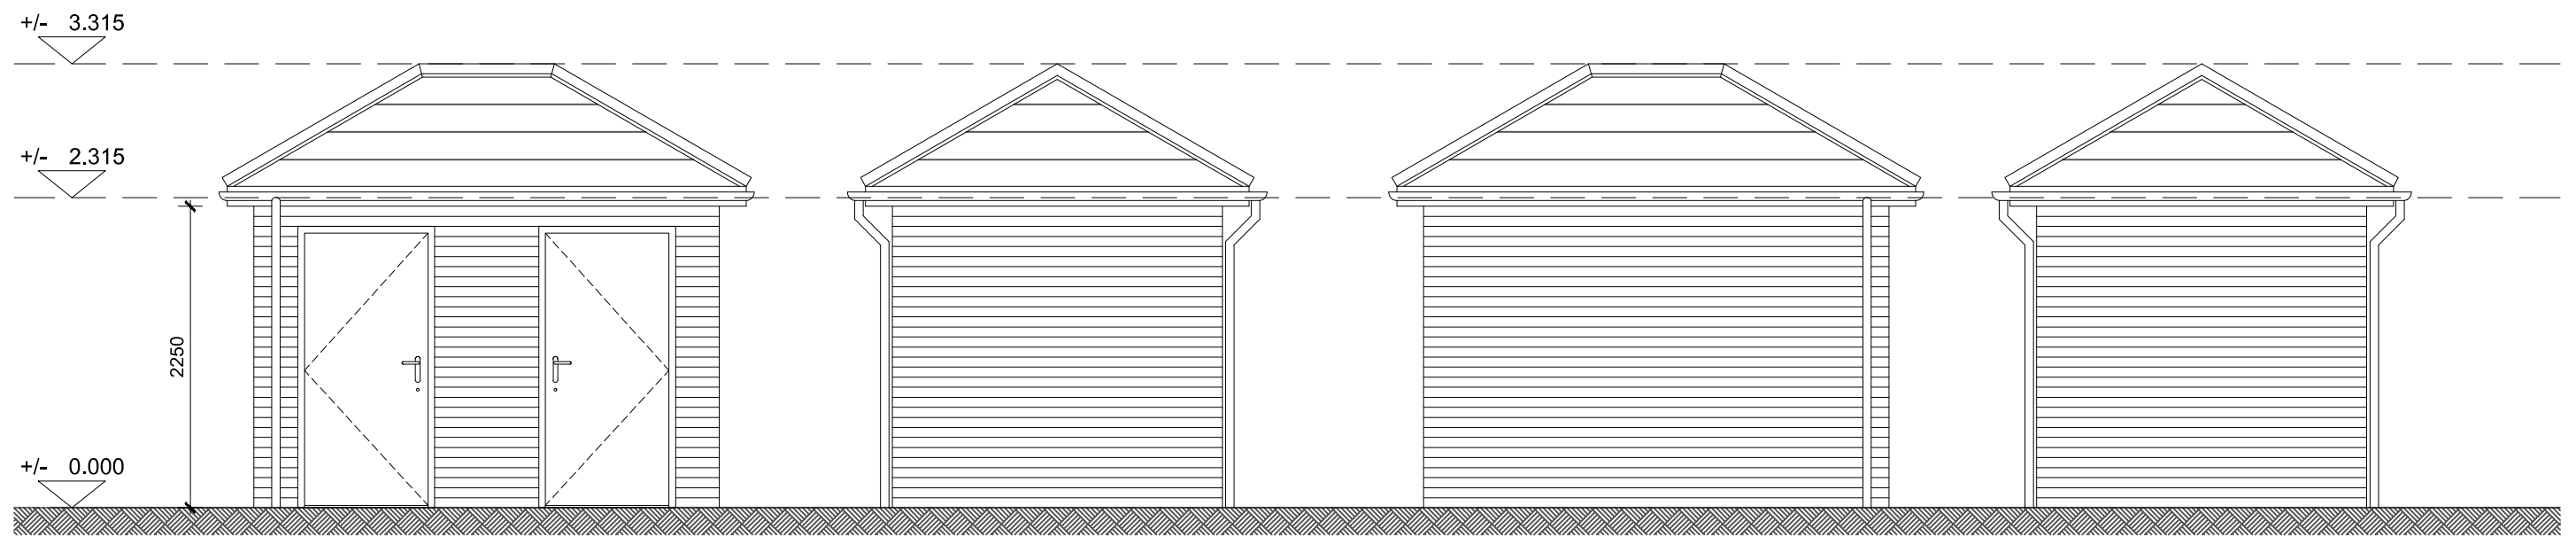


Front Elevation

Side Elevation 1

Rear Elevation

Side Elevation 2

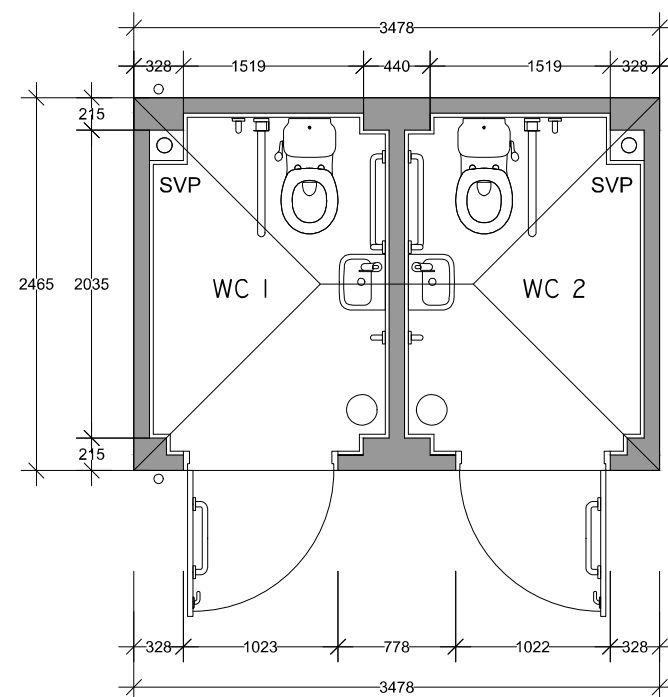

Plan



EXTERNAL TOILET PLANS & ELEVATIONS 1:50 @ A3

