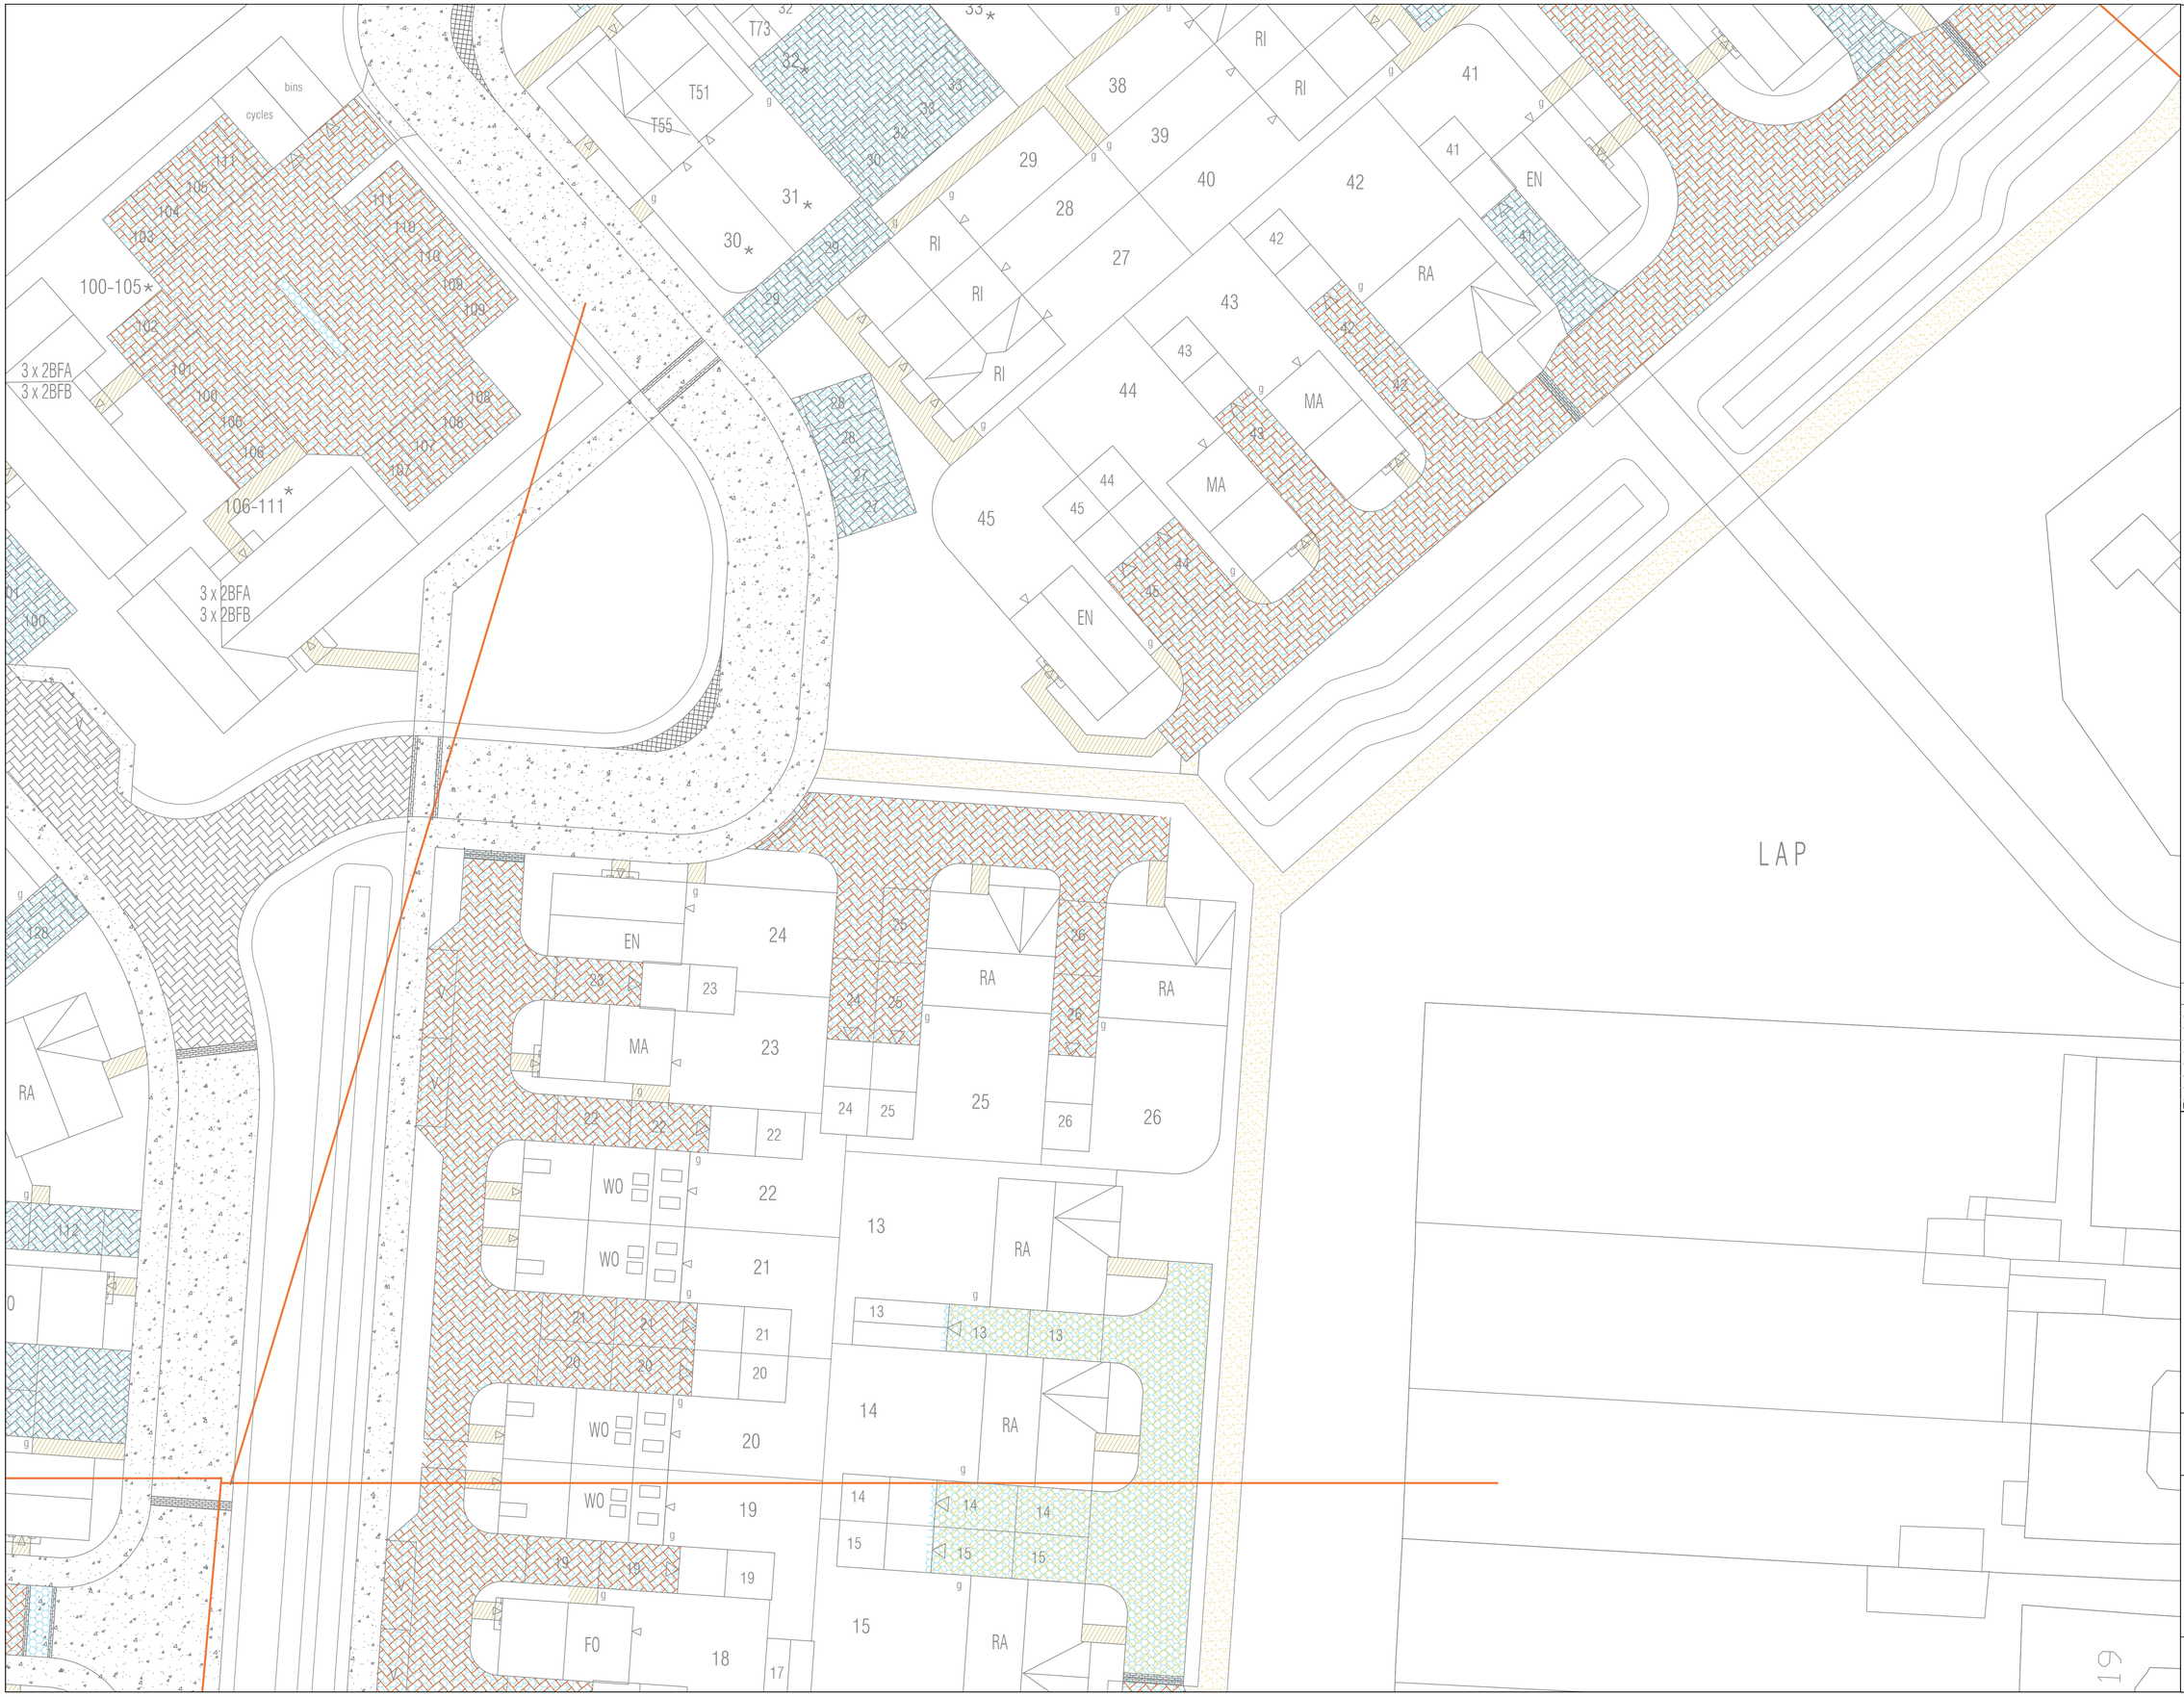

SPECIFICATION
All works generally, to comply with the written Soft Landscape Specification.

NOTE: DO NOT SCALE FROM DRAWING

Legend

- Tarmac to roads and pavements to be installed following engineer's details.
- Tegula Priora permeable paving in Burnt Ochre laid in herringbone to secondary routes from Marshalls or similar and approved. Laid to engineer's details.
- Tegula Priora permeable paving in Harvest laid in herringbone to tertiary routes from Marshalls or similar and approved. Laid to engineer's details.
- Keyblok paving in pennant grey laid in stretcher bond between surface changes and rumble strips from Marshalls or similar and approved. Laid to engineer's details.
- Cobbles in pennant grey to overrun areas from Marshalls or similar and approved. Laid to engineer's details.
- Concrete slabs in natural to private footpaths, 45x45cm from Marshalls or similar and approved. Laid to engineer's details.
- Amber Breedon Gravel with timber edging. No dig construction where required. To be installed following engineer's details.
- Permeable road, car parking and driveways - as per engineers specification

Rev	Date	Details	Drawn
C	10.01.19	Layout Change	RH
B	20.12.18	Planning comment	JRL
A	06.12.17	Layout change	AE

ACD ENVIRONMENTAL

HEAD OFFICE
Rodbourne Rail Business Centre, Grange Lane,
Malmesbury, SN16 0ES
Tel: 01666 825646

Courtyard House, Mill Lane, Godalming, GU7 1EY
Tel: 01483 425714

Suite 6, Crescent House, Yonge Close, Eastleigh, SO50 9SX
Tel: 02382 026300

9 Brownlow Road, Cambridge, CB4 3NG
Tel: 07825 868654

email: mail@acdenv.co.uk
www.acdenvironmental.co.uk

scheme: Land at Havant Road, Emsworth
client: Barratt Homes
drawing: Hard Landscape Proposals
date: May 2017
scale: 1:200@A1
drawing no: BDWS20345 12 Sheet 4
drawn: JD checked: AE

Copyright of ACD Environmental Ltd. All rights described in Chapter IV of the Copyright, Designs and Patents Act 1988 have been generally asserted: 2011. Copyright of this plan remains with ACD until all fees have been paid in full.