
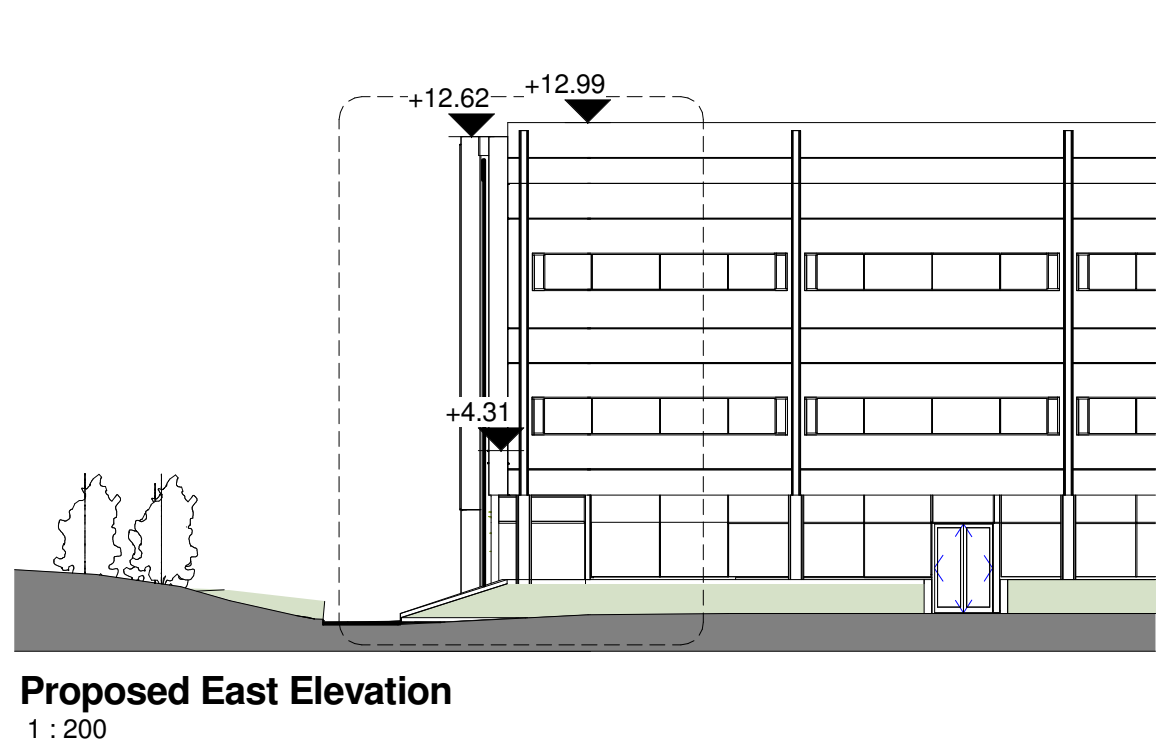
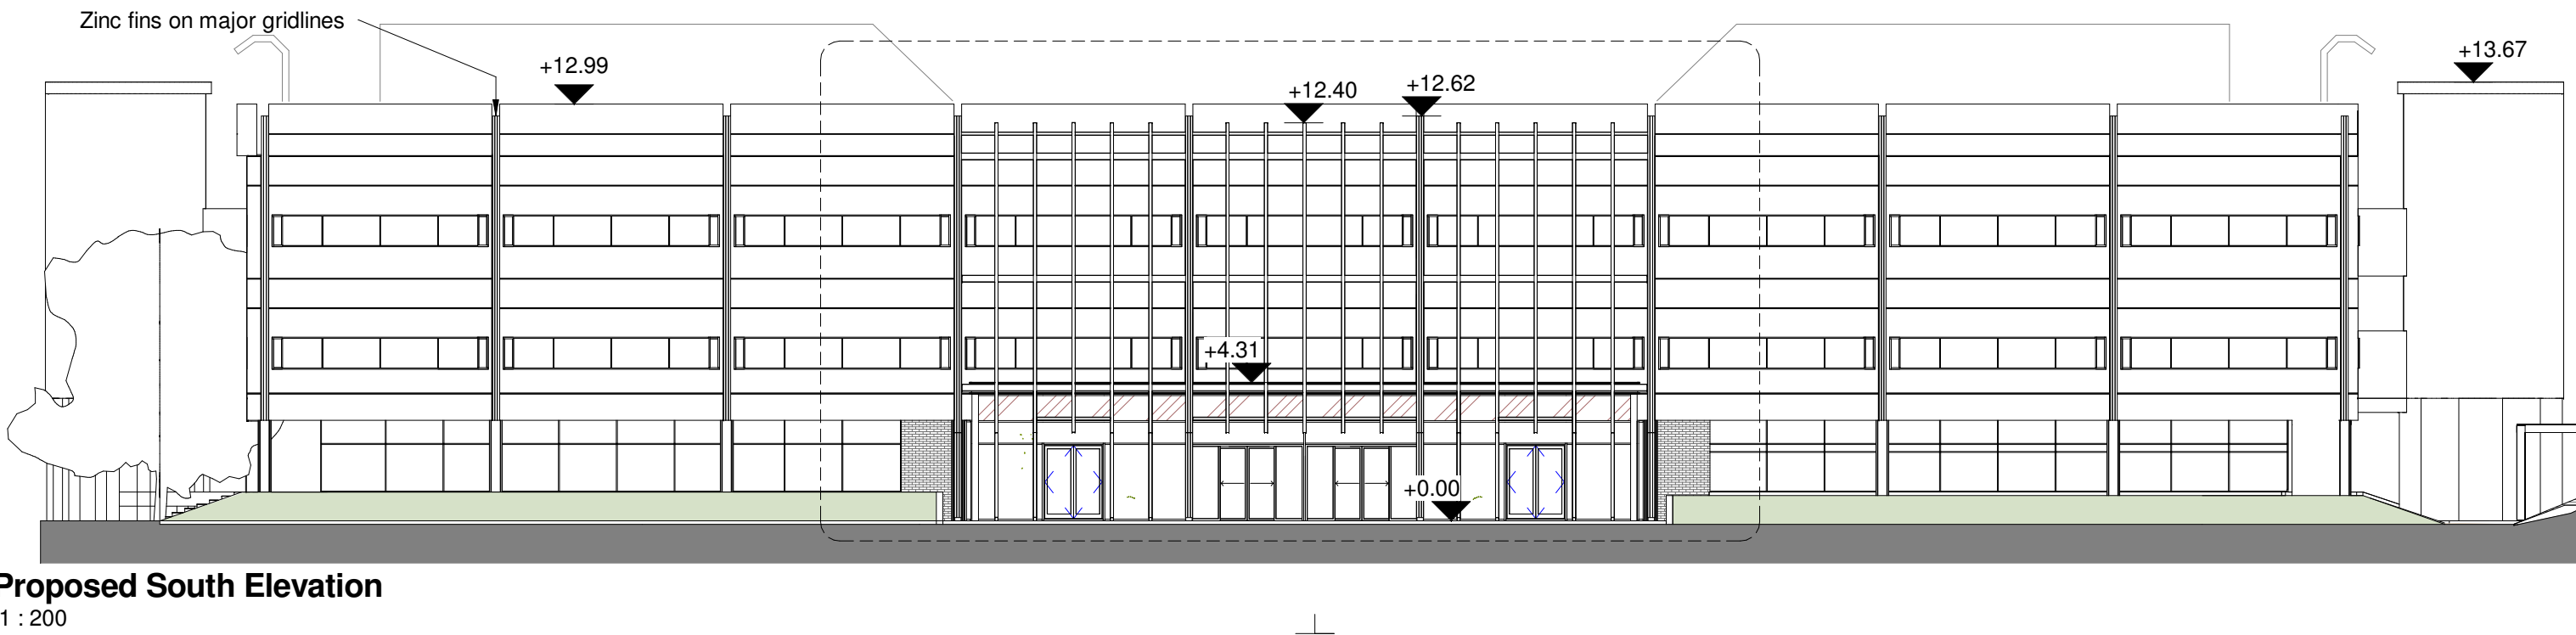
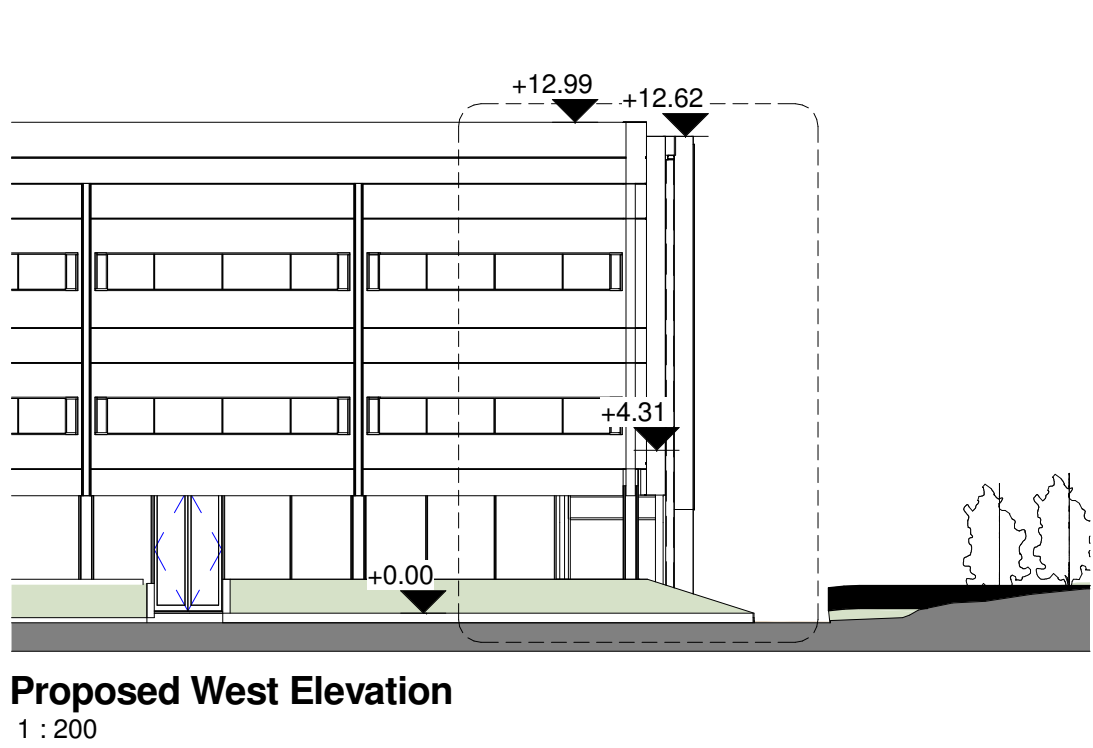
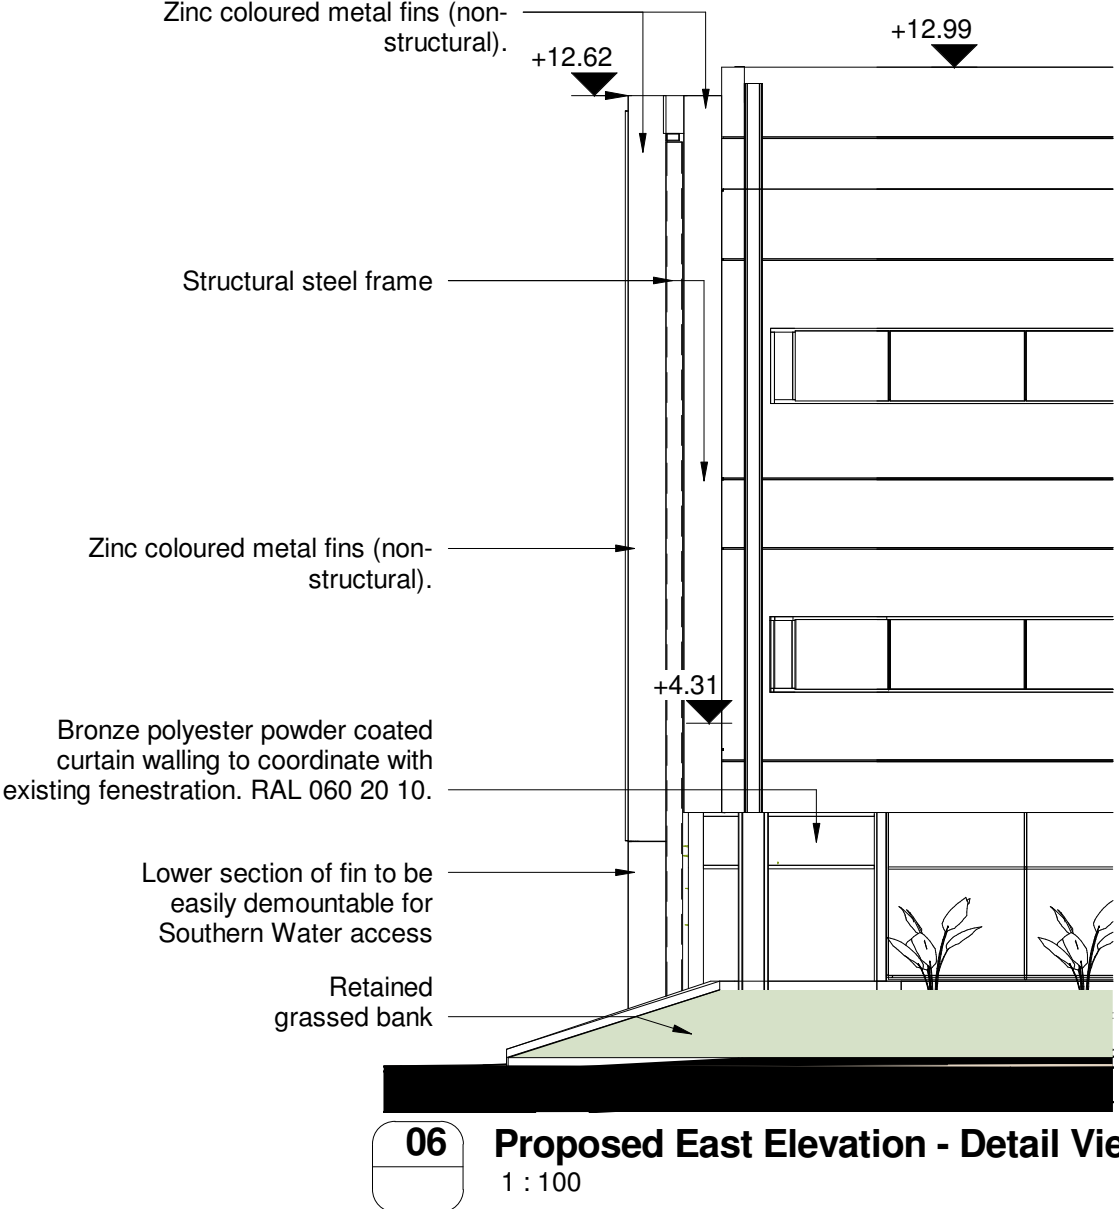
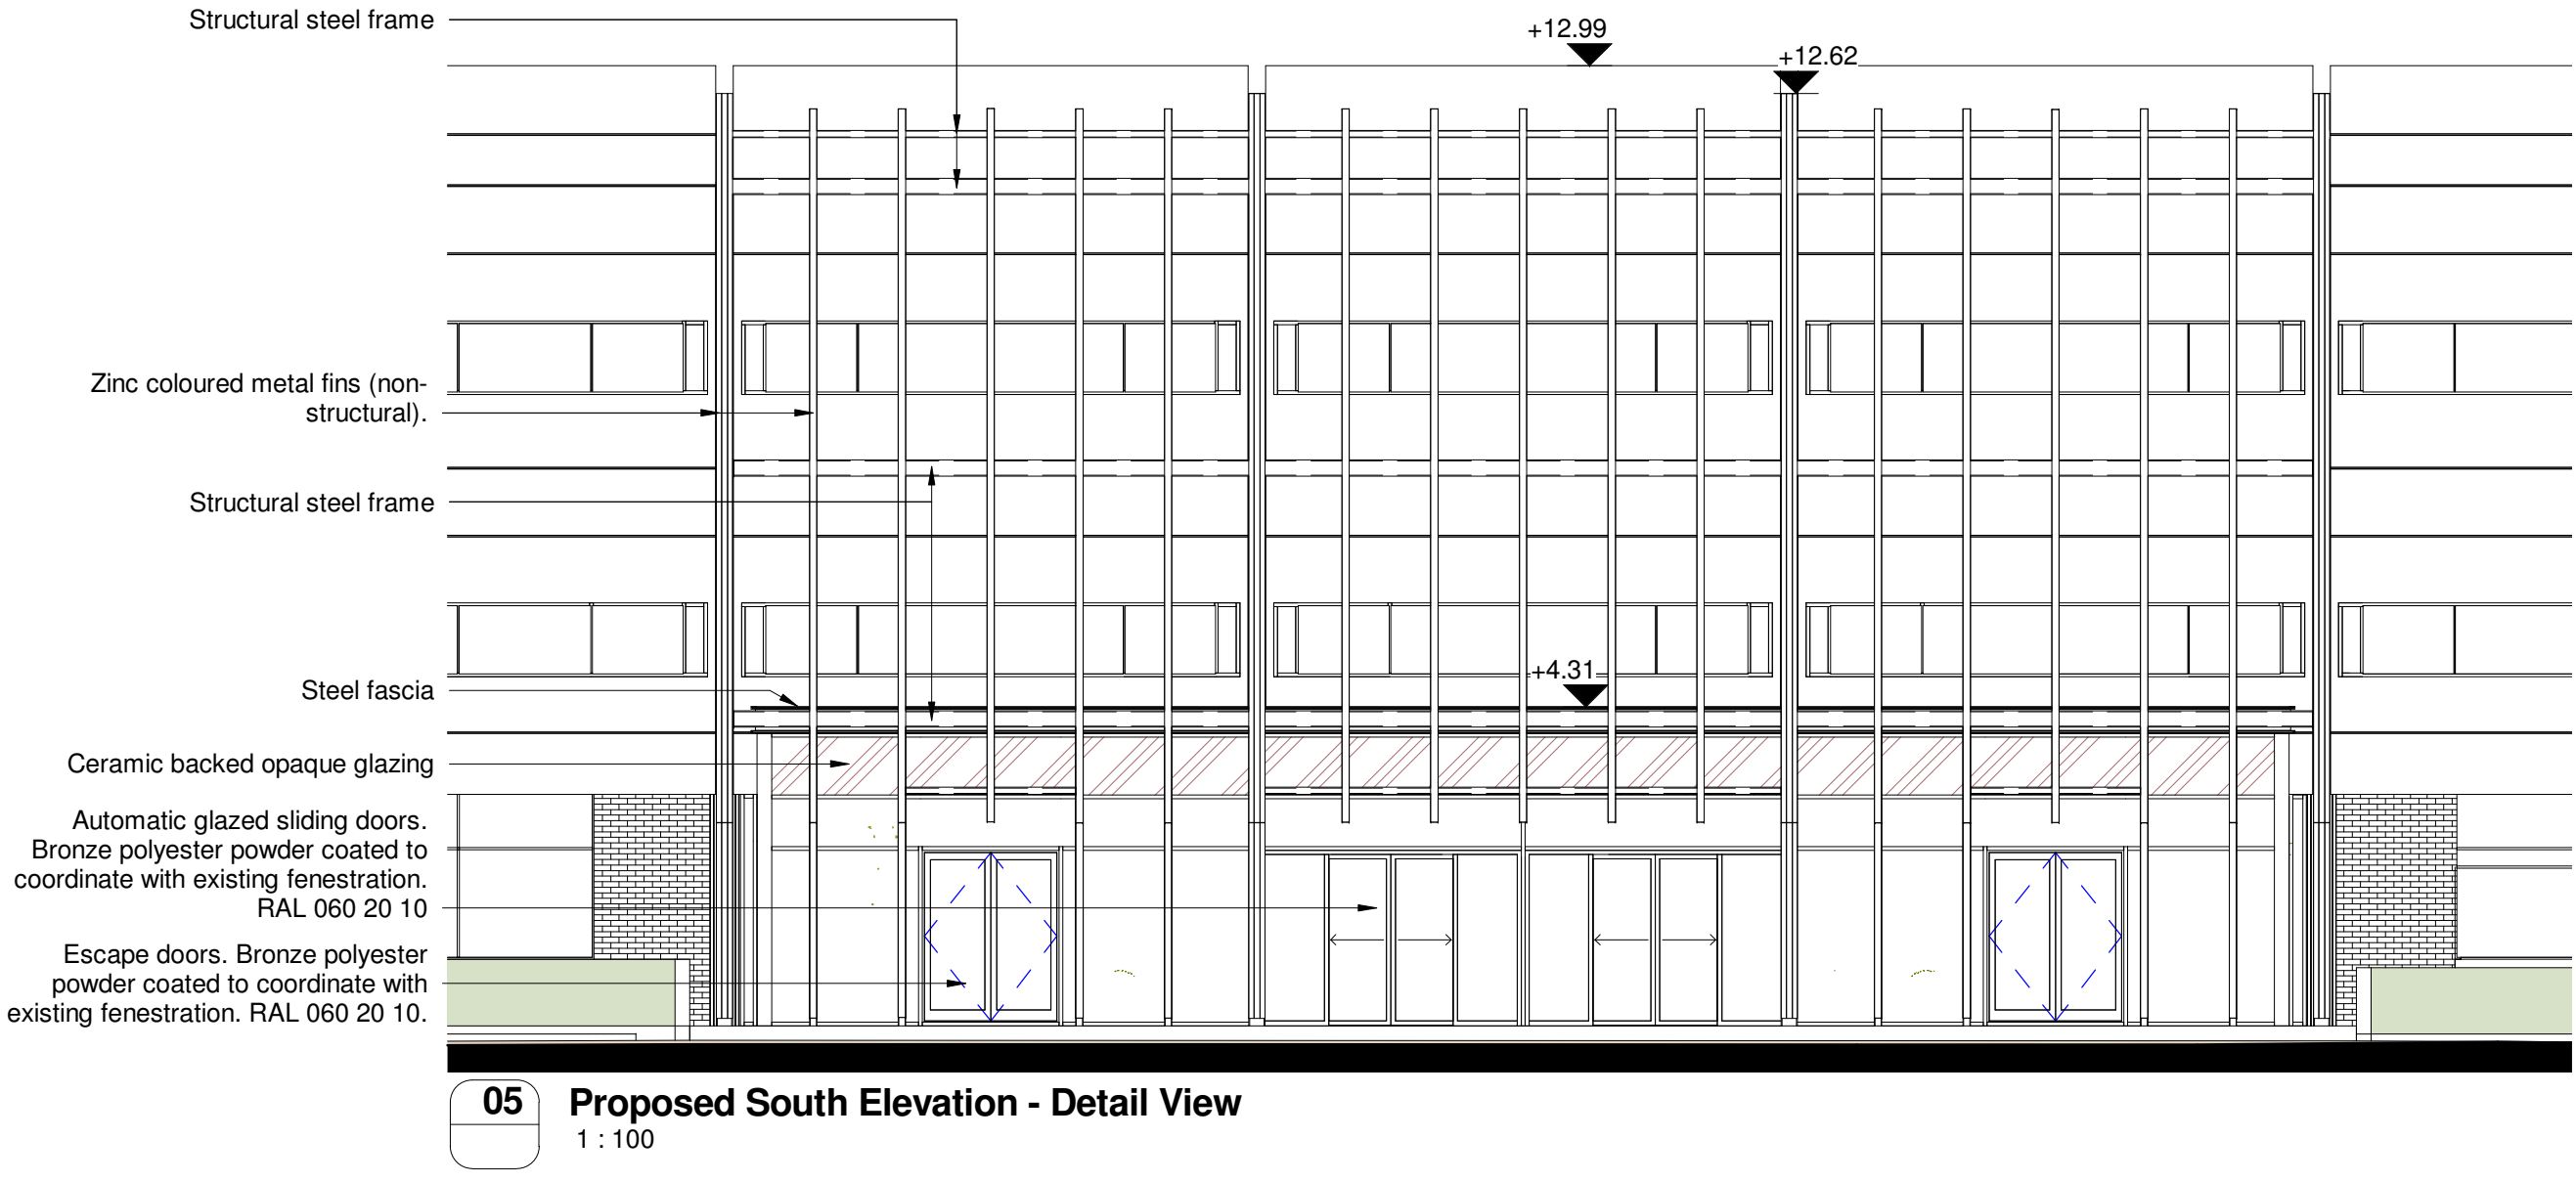
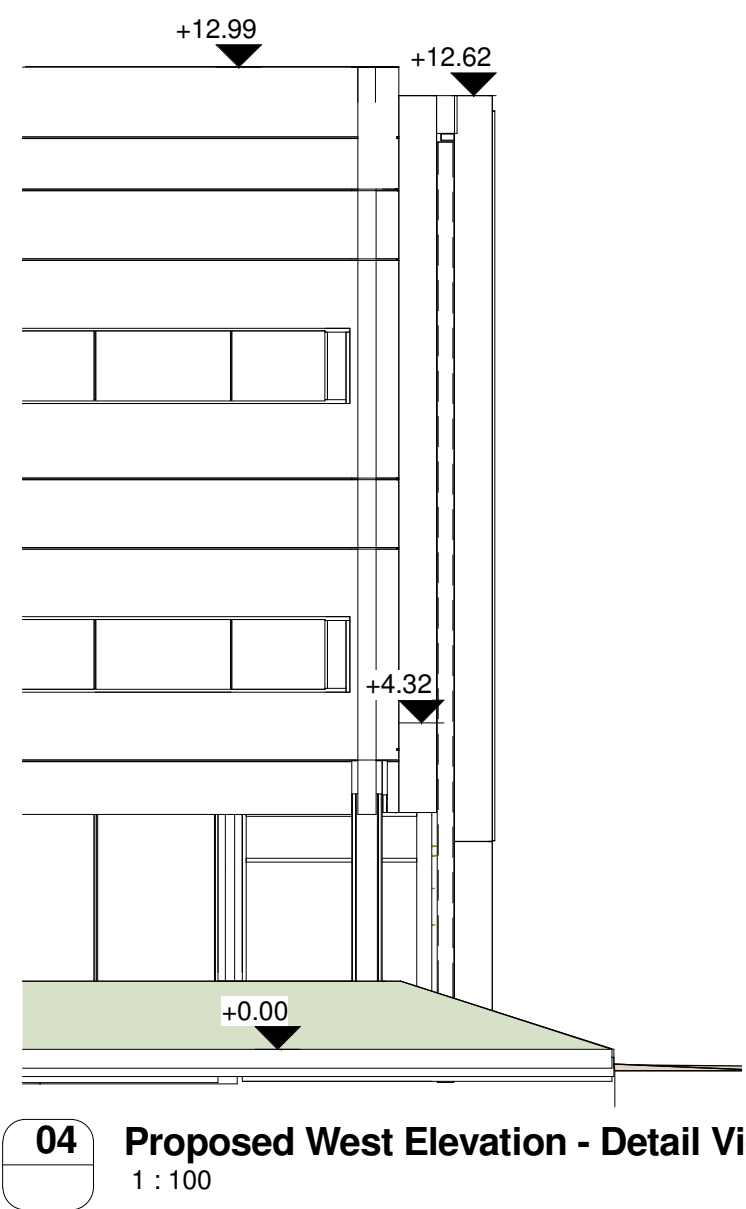
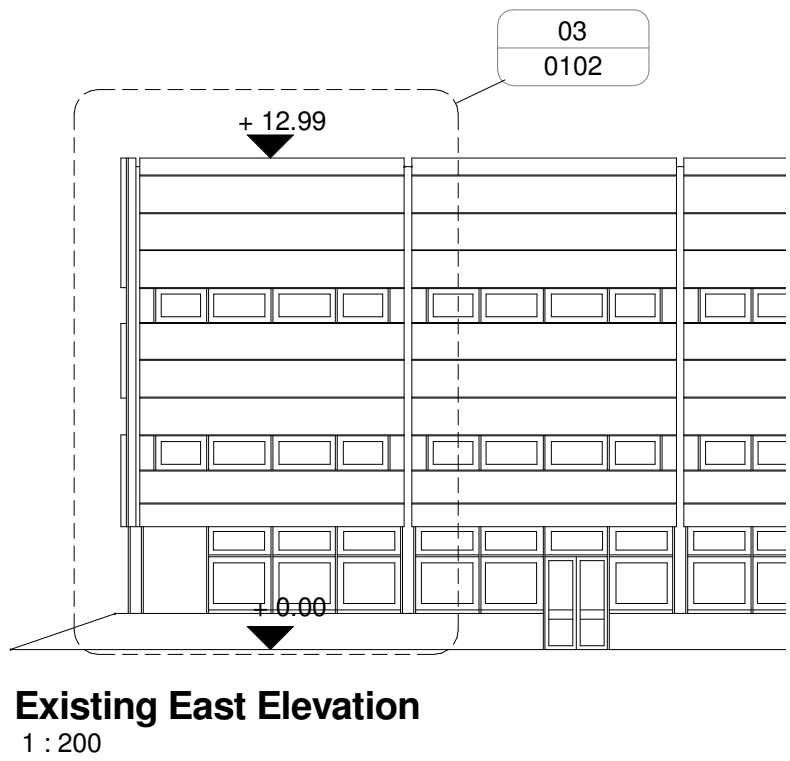
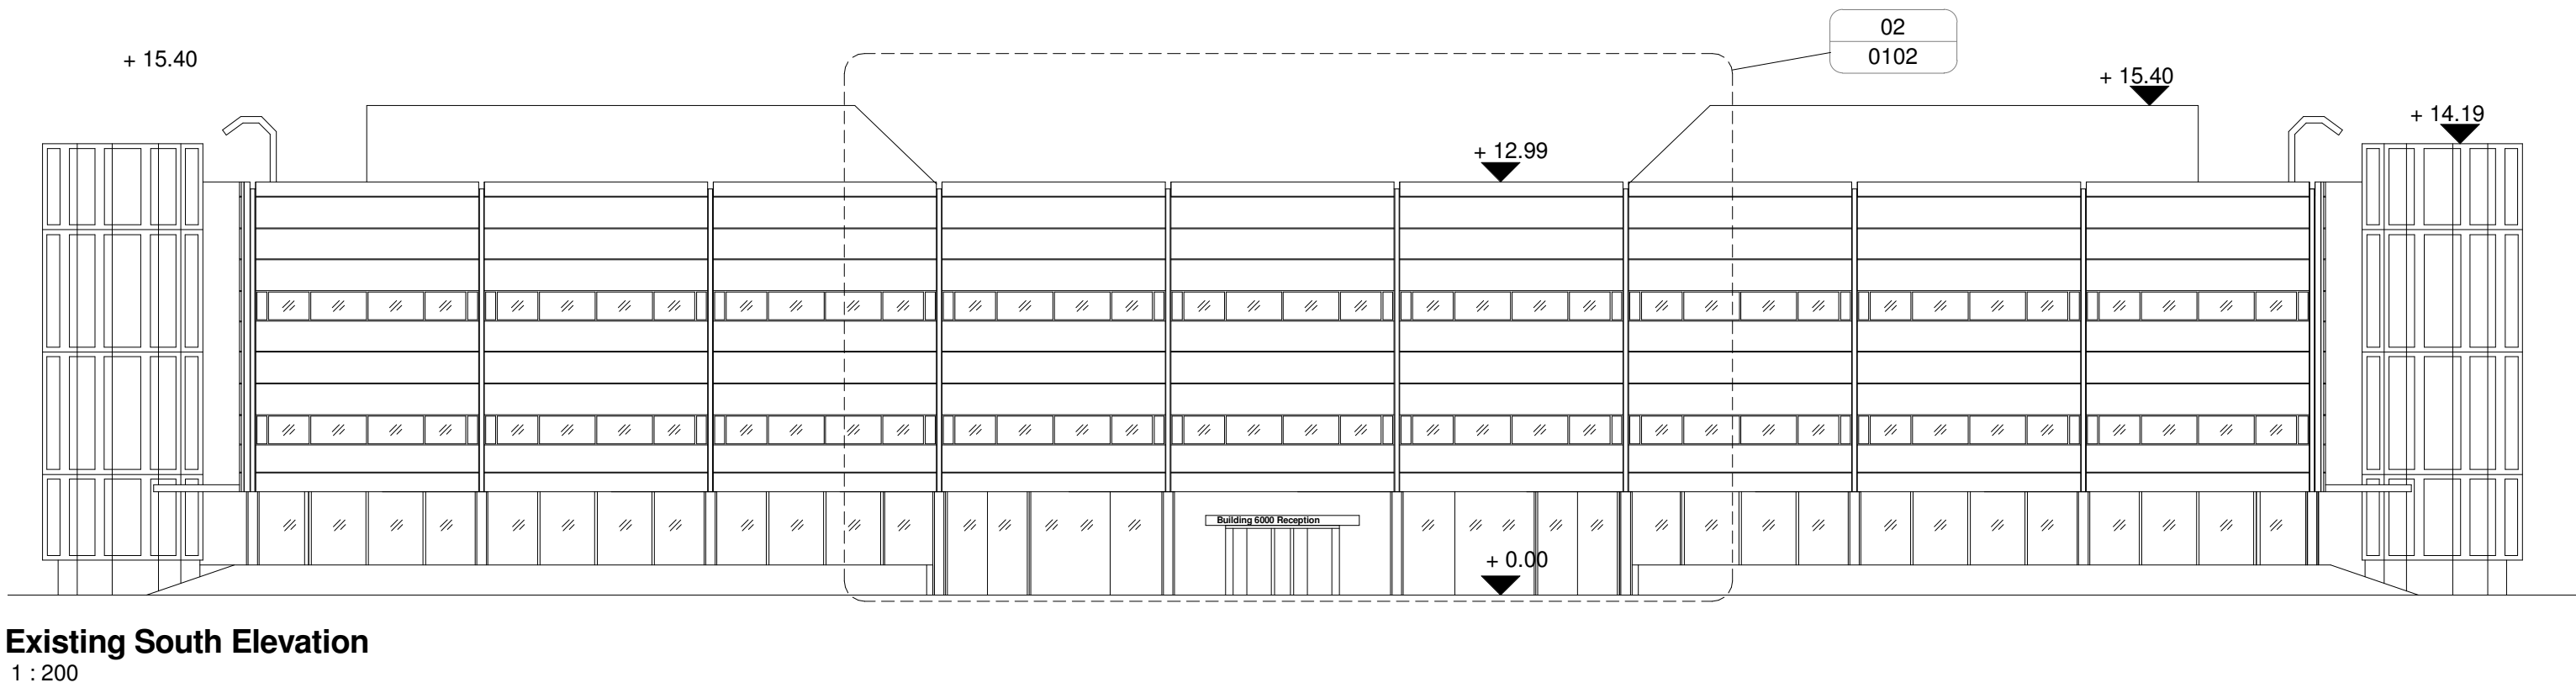
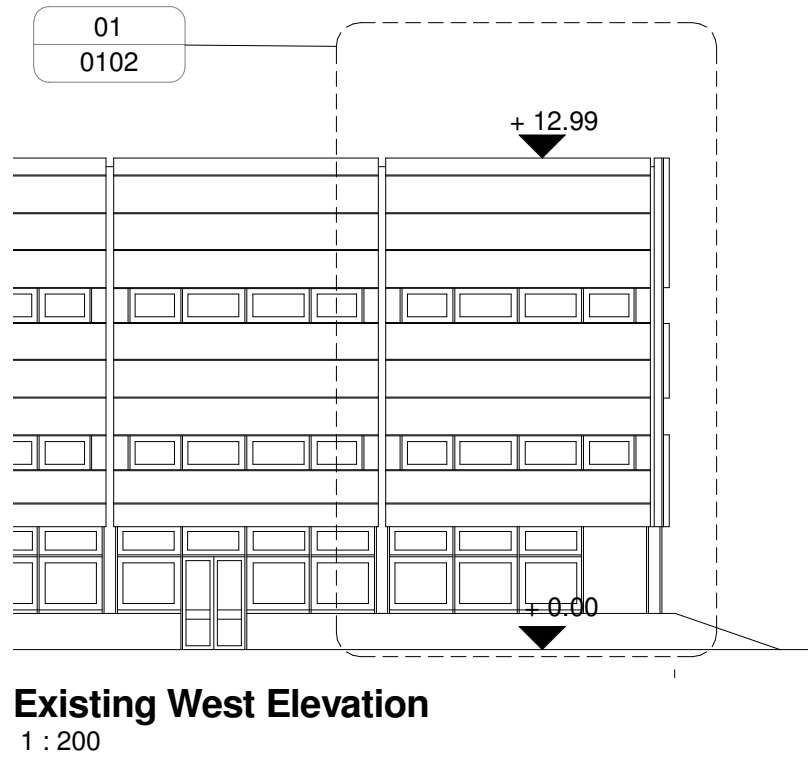
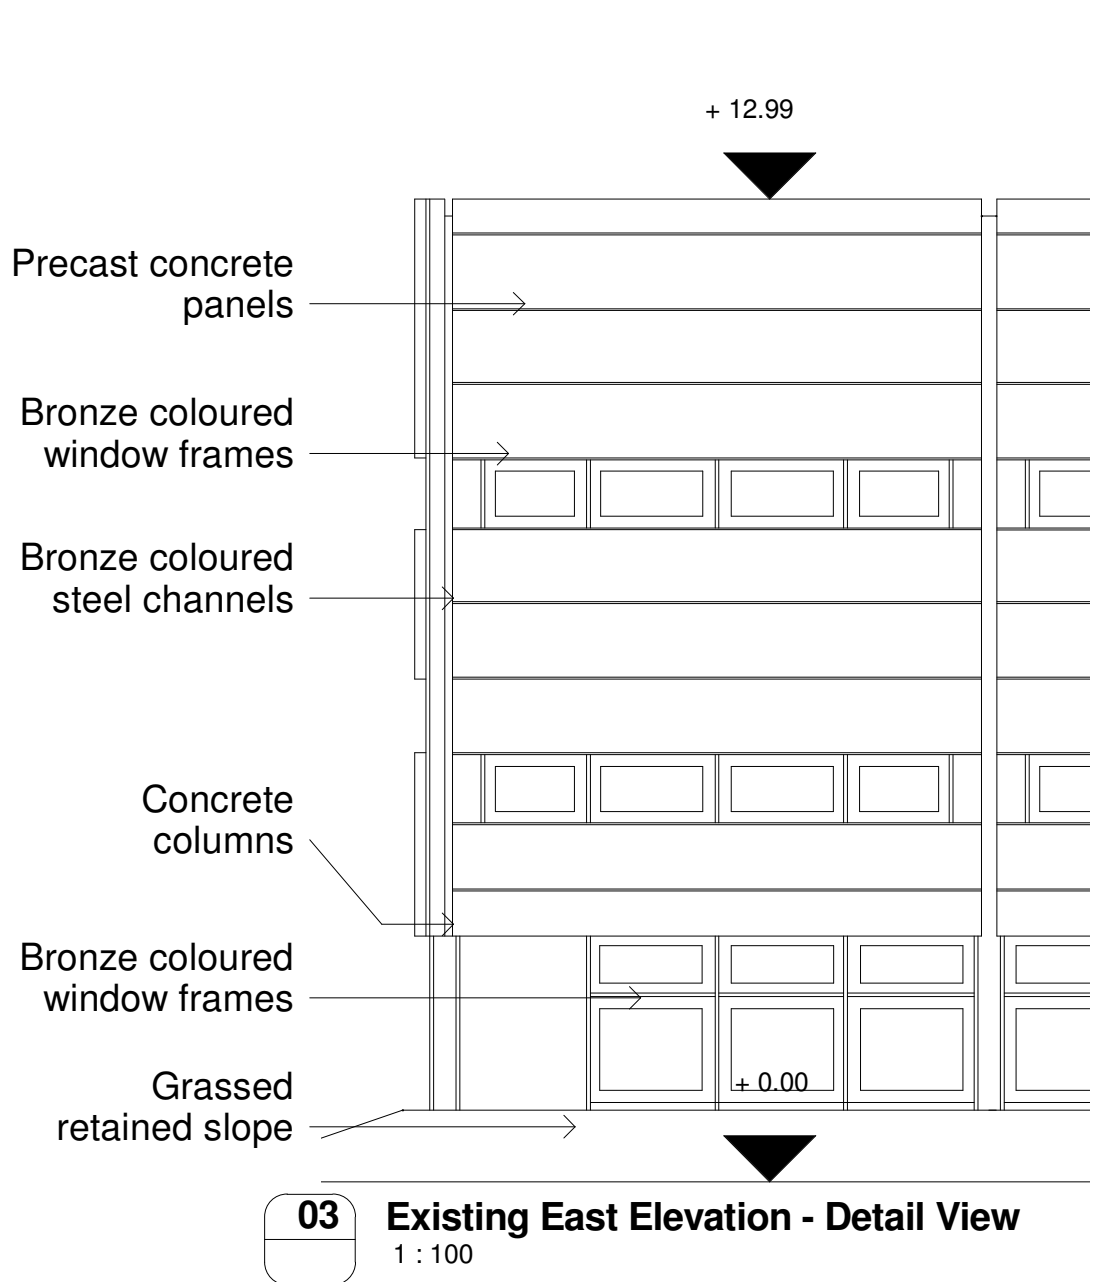
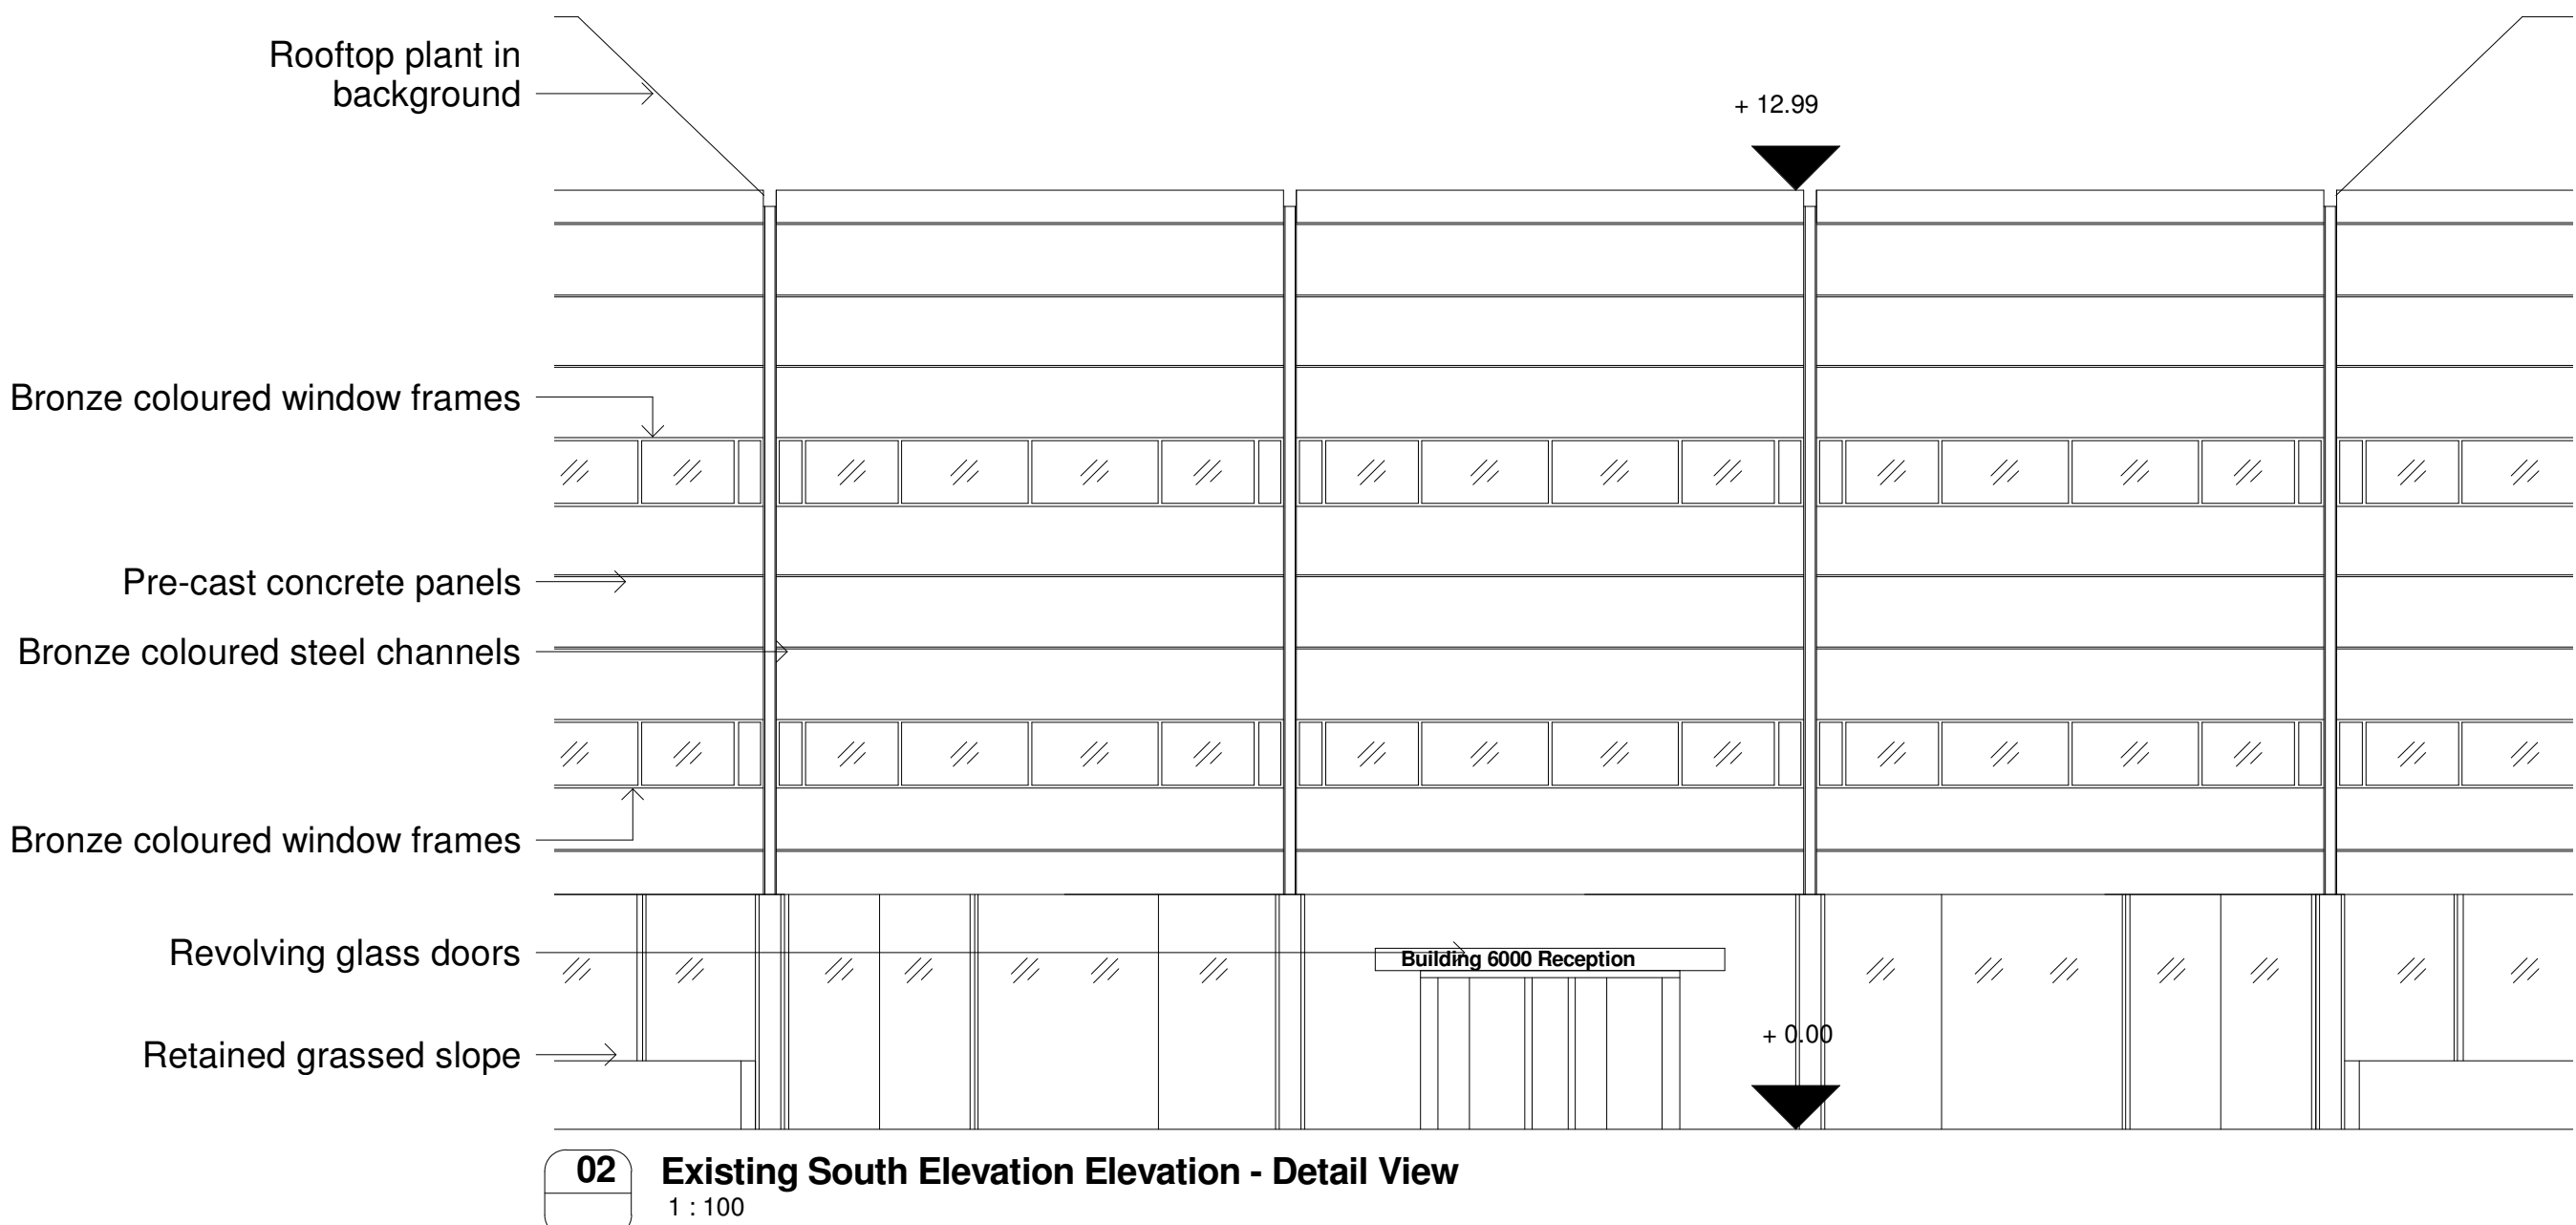
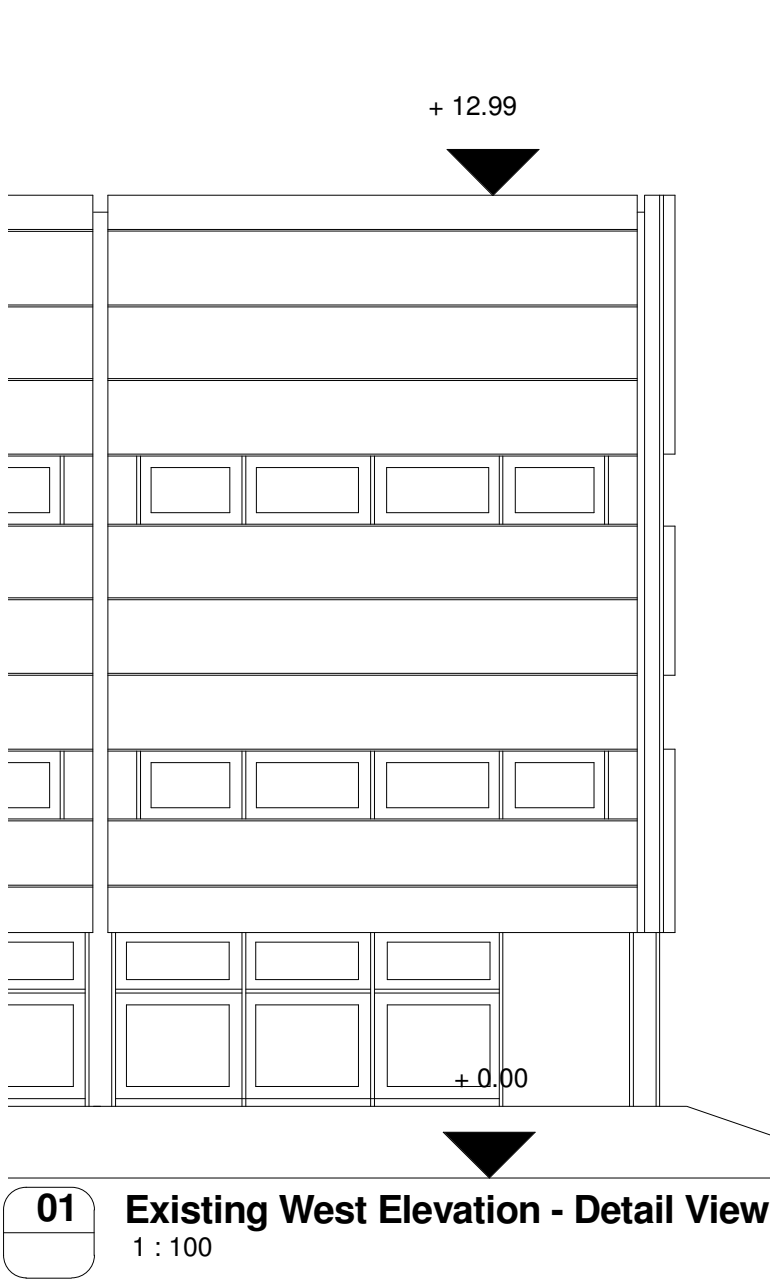


Notes
This drawing may be scaled for the purposes of Planning Applications. Land Registry and for Legal plans where the scale bar is used, and where it verifies that the drawing is an original or an accurate copy. It may not be scaled for construction purposes.
Always refer to figured dimensions. All dimensions are to be checked on site. Discrepancies and/or ambiguities between this drawing and information given elsewhere must be reported immediately to this office for clarification before proceeding. All drawings are to be read in conjunction with the specification and all works to be carried out in accordance with latest British Standards / Codes of Practice.

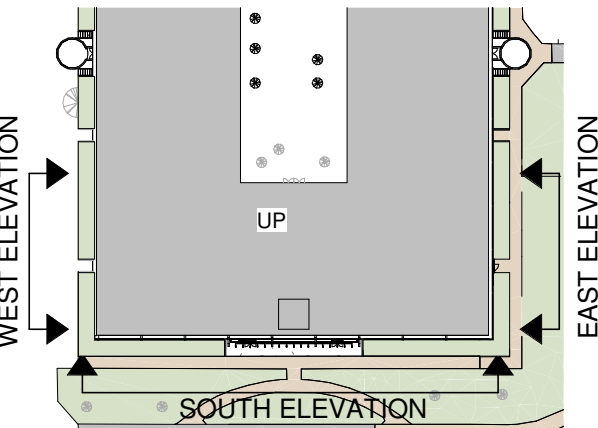

NOTE: Existing elevations presented are from survey information by others

P03 02/07/19 JH Entrance structure revised, curtain walling omitted above ground floor, ground floor only now enclosed
P02 11/03/19 CJ Drawing update following comments IJ dated 08/03/19.
P01 06/02/19 CJ Entrance and exit thresholds revised. IJ Structural frame updated.

Rev Date Int Notes Chkd
2 0 2 4 6 8 10
SCALE 1:200 m

Client

Drawing Originator

AWW inspired environments
London - 106 Weston Street London SE1 3QB 020 7160 6000
Bristol - Riverside House, Bristol, BS1 6LS 0117 923 2535
Plymouth - East Quay House, Plymouth, PL4 0HX 01752 261 282

RIBA Chartered Practice www.aww-uk.com

Project Title
Building 6000
Langstone Technology Park,
Havant, Portsmouth

Drawing Title
Elevations - Existing & Proposed

Scale	Sheet	Drawn	Checked	Date
As indicated	A1	JH	IJ	
Status	Project No. 4046B			
Drawing Reference	Drawing No. Revision 0102 P03			