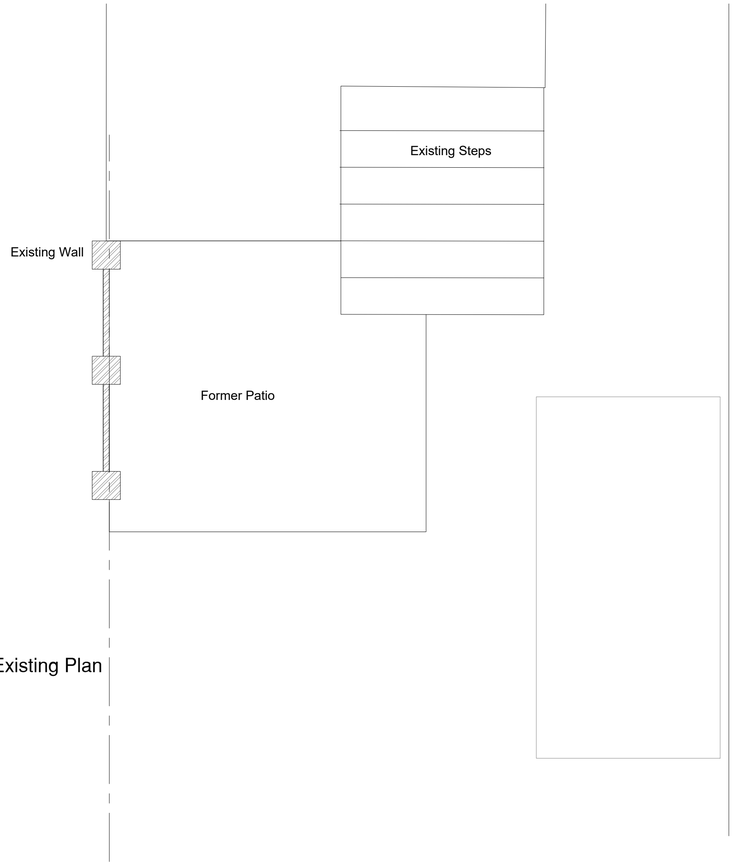

Existing Plan

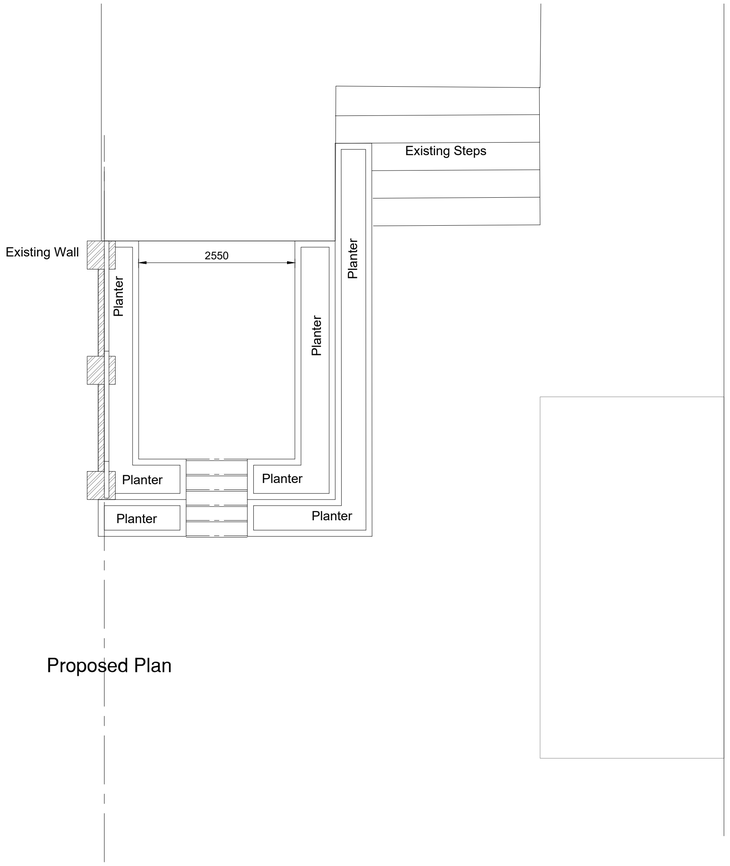

Proposed Plan

Location Plan

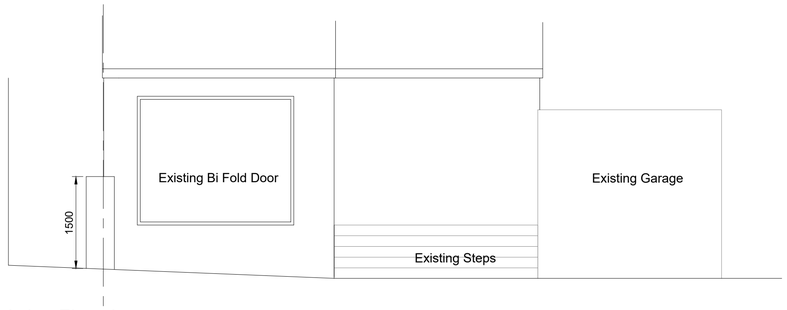

Existing Elevation

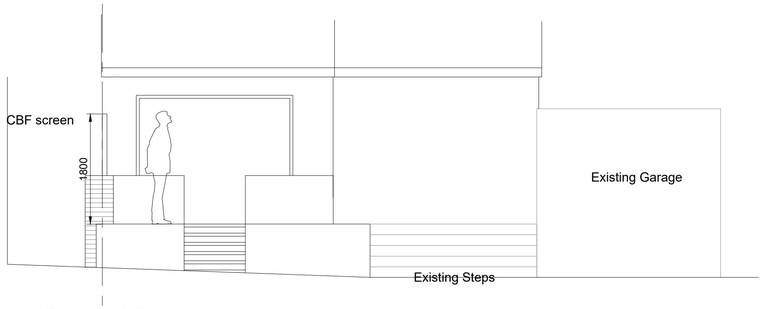

Proposed Elevation

Site Plan

PROJECT DESCRIPTION:
Raised Patio/ Decking

DRAWING TITLE:
Exiting and Proposed Plans and Elevations

ADDRESS:
186 The Dale
Waterlooville
PO7 5JB

CLIENT:
Heather & Jason

FIRST DRAWN:
May 2019

rev.	description	date	by	ch
A	First Issue	10/06	dl	

NORTH

Site Area 475m²

DRAWING No. SD-1937-01

REVISION: A

drawing status: Issued for Comment

SCALE: 1:50 1:100 1:1250

Solent Design Ltd
5 The old Railway
Spring Garden Lane
Gosport
PO12 1FQ
tel: 02392 580745
mob: 07771 355742
e-mail: info@solentplans.com

SOLENT DESIGN.