


OS MasterMap 1250/2500/10000 scale
11 October 2016, ID: BW1-00567277
www.blackwellmapping.co.uk

1:1250 scale print at A4, Centre: 469426 E, 111817 N

©Crown Copyright and database rights 2016 OS
100019980

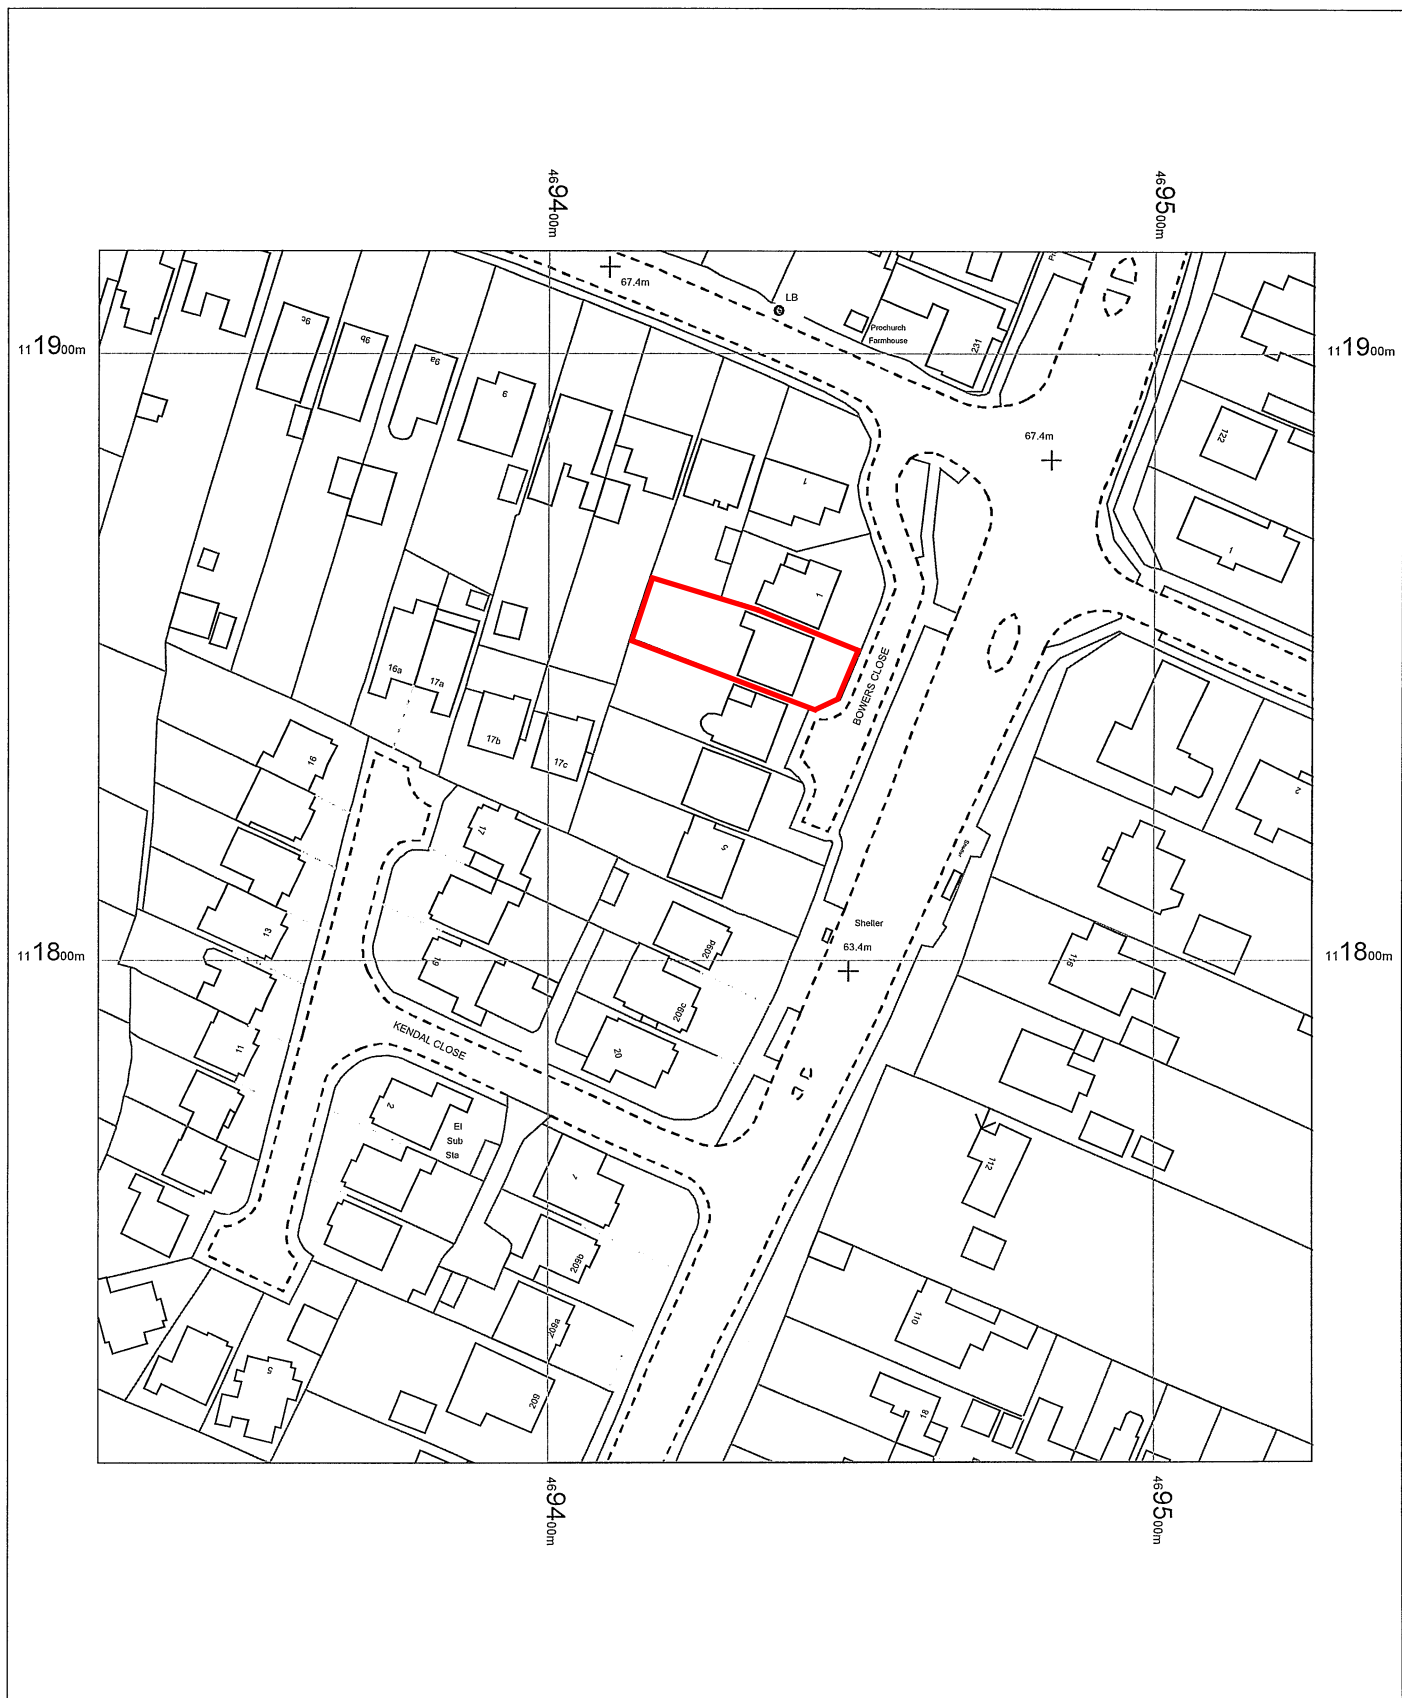

BLACKWELL'S
www.blackwellmapping.co.uk

TEL: 0114 268 7658
maps.sheffield@blackwell.co.uk