



Proposed Elevations

All materials to match the existing

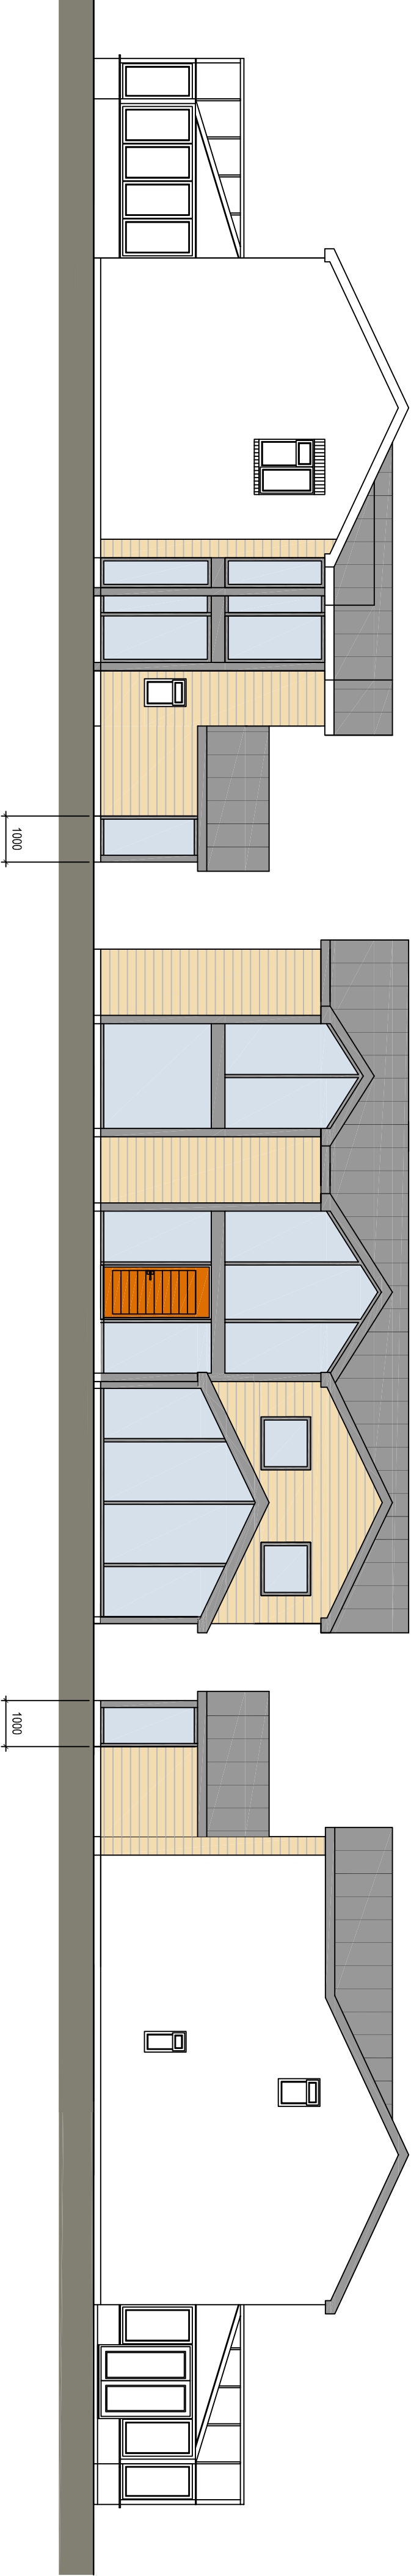

Proposed extension

Powdercoated steel frame with
timber slats

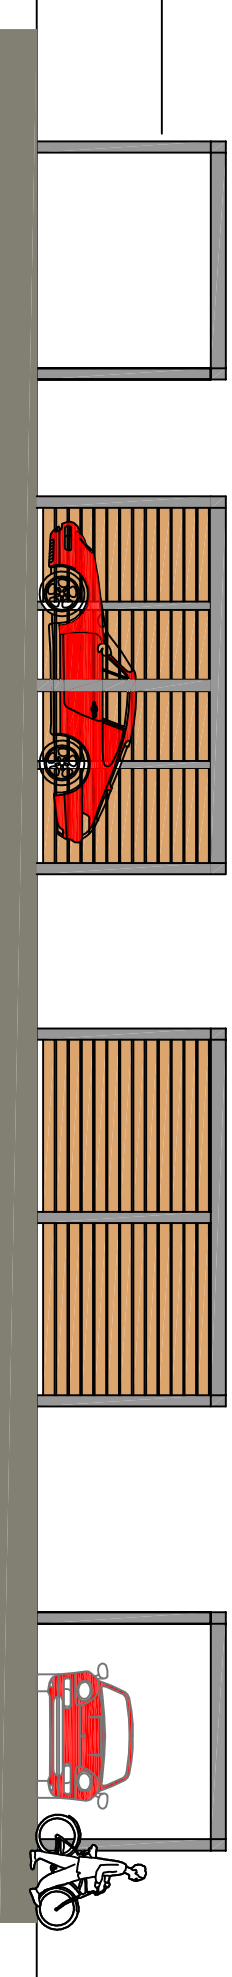

Proposed Carport

REVISION: 01 carport amendments - 11-04-19	Drawing Title : Proposed Elevations		Project : Mr P Kennedy 40 Wallis Road Waterlooville		Drawn By CRF		Date 15/03/19		SHEET SIZE A2		Approved By		Date	
							Drawing No. CFA FULL BS		Revision: 01		Scale: 1/100			
							PLANNING							

Chris Flint Associates Ltd

CHARTERED SURVEYORS - PROJECT MANAGERS

DEVELOPMENT CONSULTANTS

2 Emerald Close Waterlooville Hants PO7 8NZ

tel: 023 92 432484 fax: 023 92 355554

Email: chrisflintassociates@gmail.com