



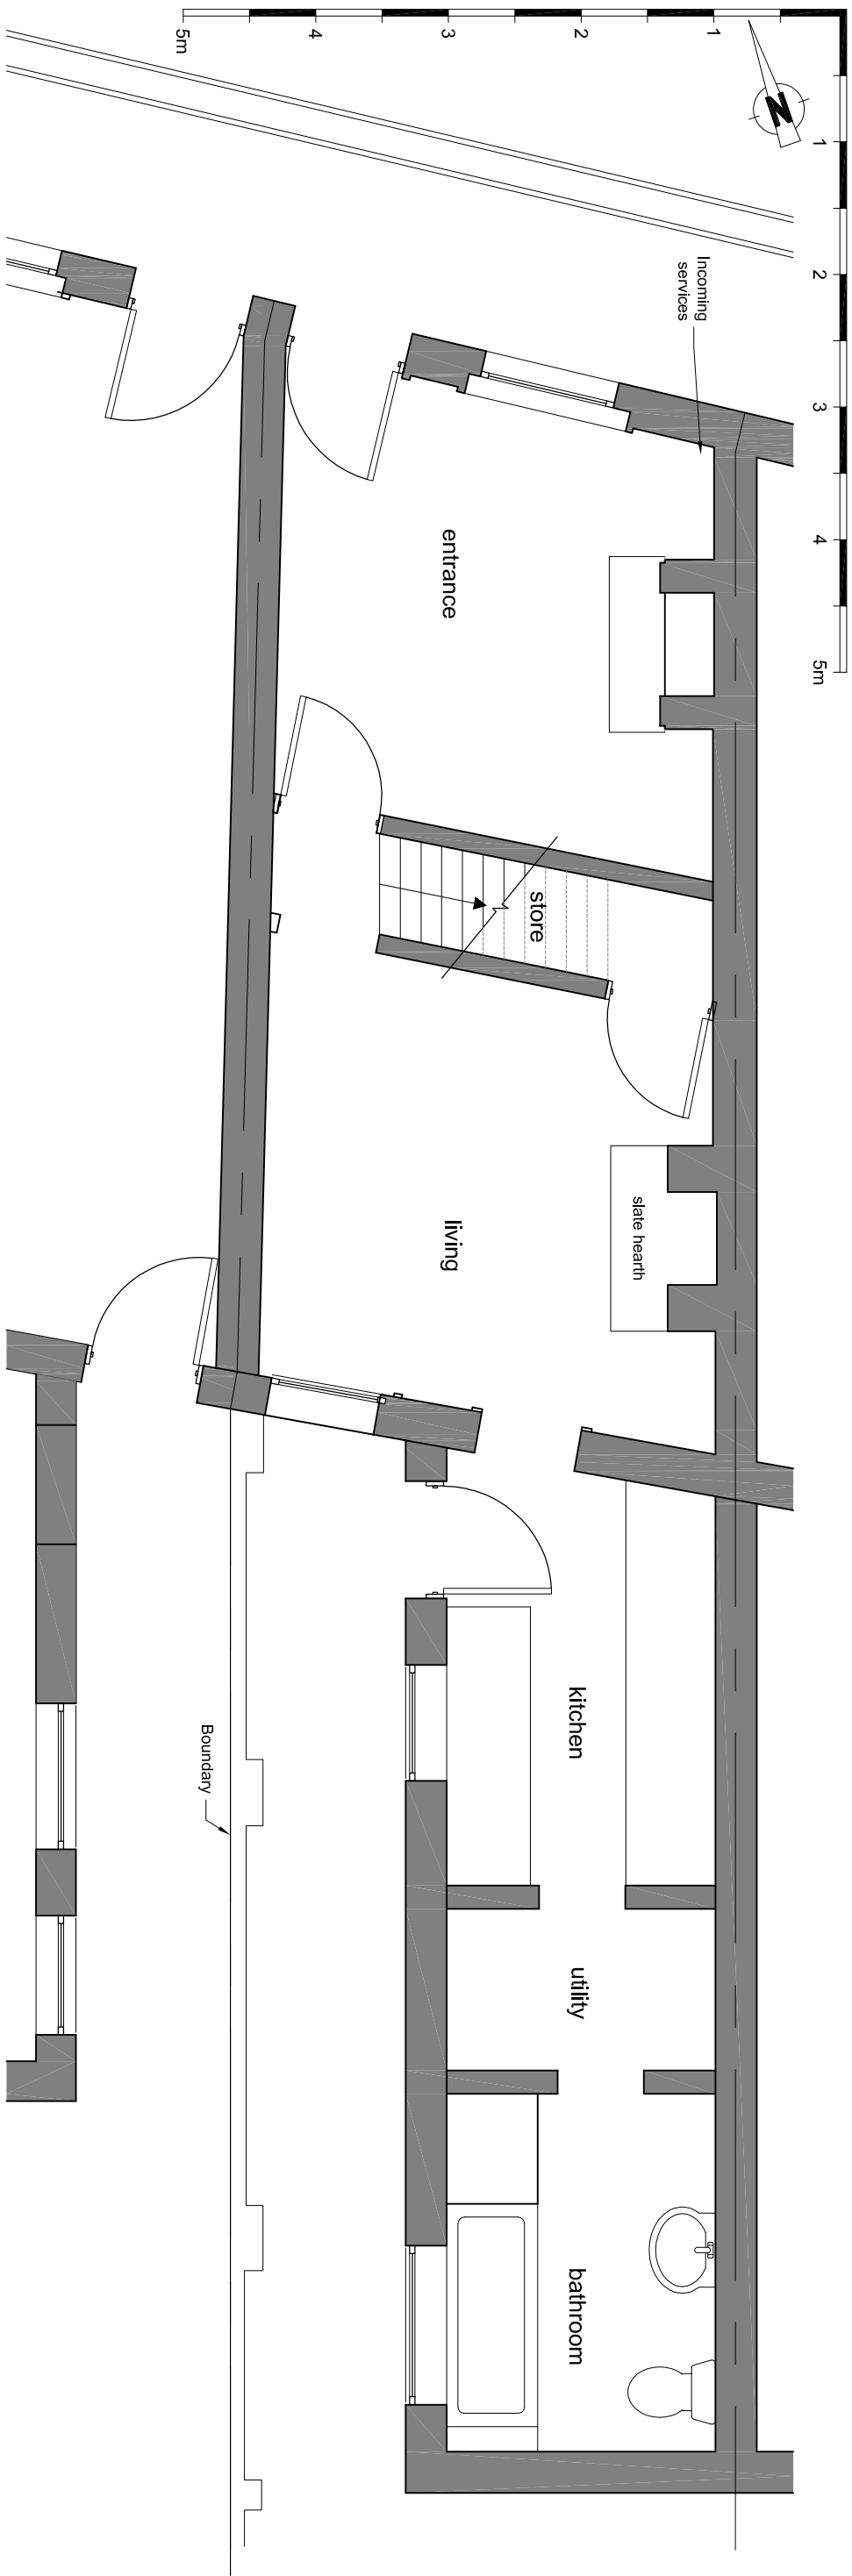

Ground floor existing

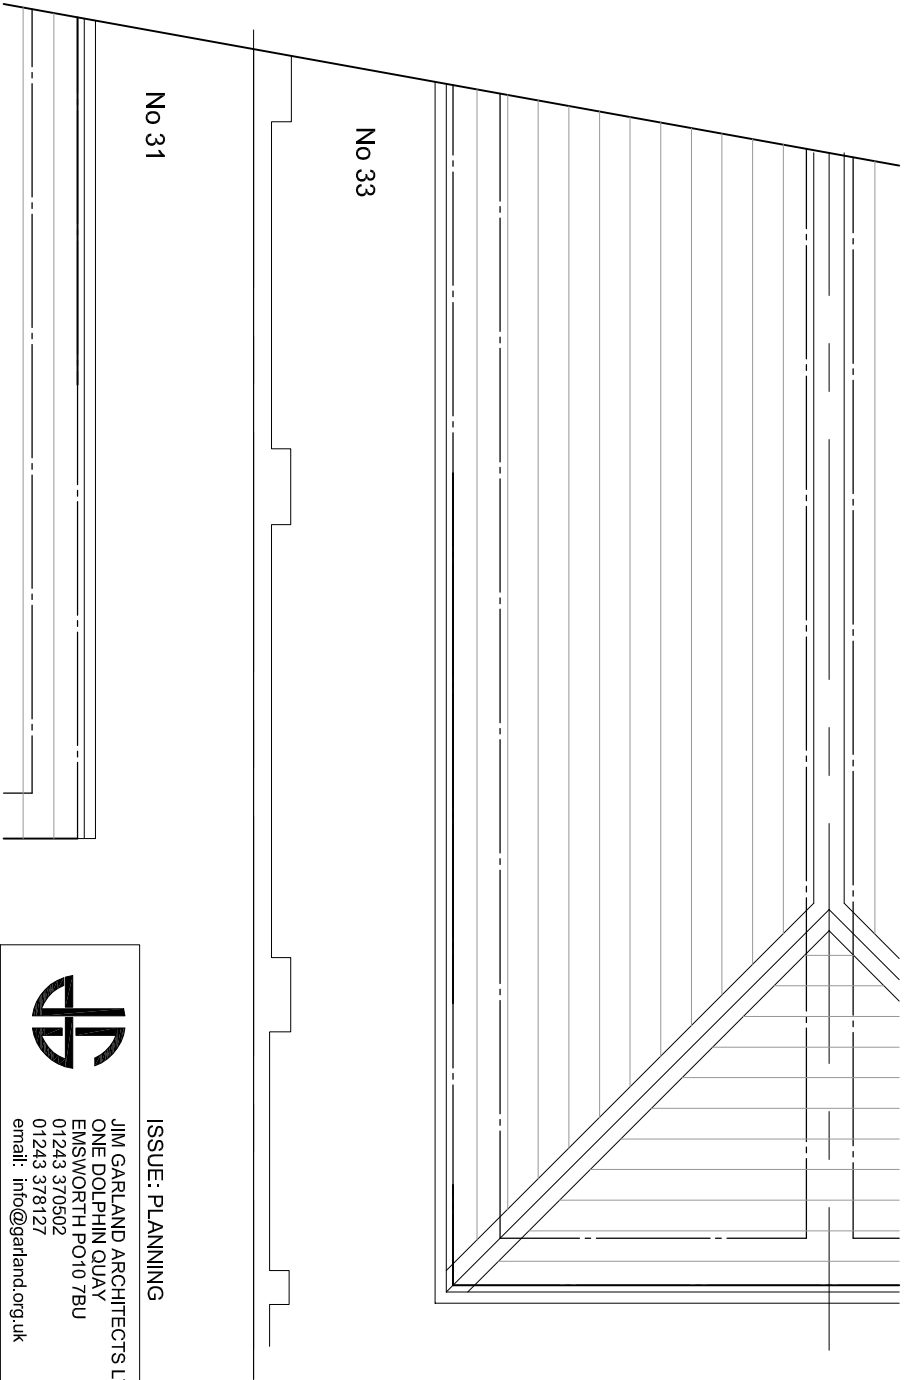

Roof plan - existing

ISSUE: PLANNING			
ONE DOLPHIN QUAY EMSWORTH PO10 7BU 01243 370502 01243 378127 email: info@garland.org.uk 33 King Street, Emsworth PO10 7AX 33 King Street, Emsworth PO10 7AX 12/03/19 1804/0100 JAG P 1 - A3			
JIM GARLAND ARCHITECTS LTD			
JANET NUNN			
33 King Street, Emsworth PO10 7AX			
Ground floor & roof plan - existing			
1:50			
12/03/19			
JAG			
P 1			
A3			