


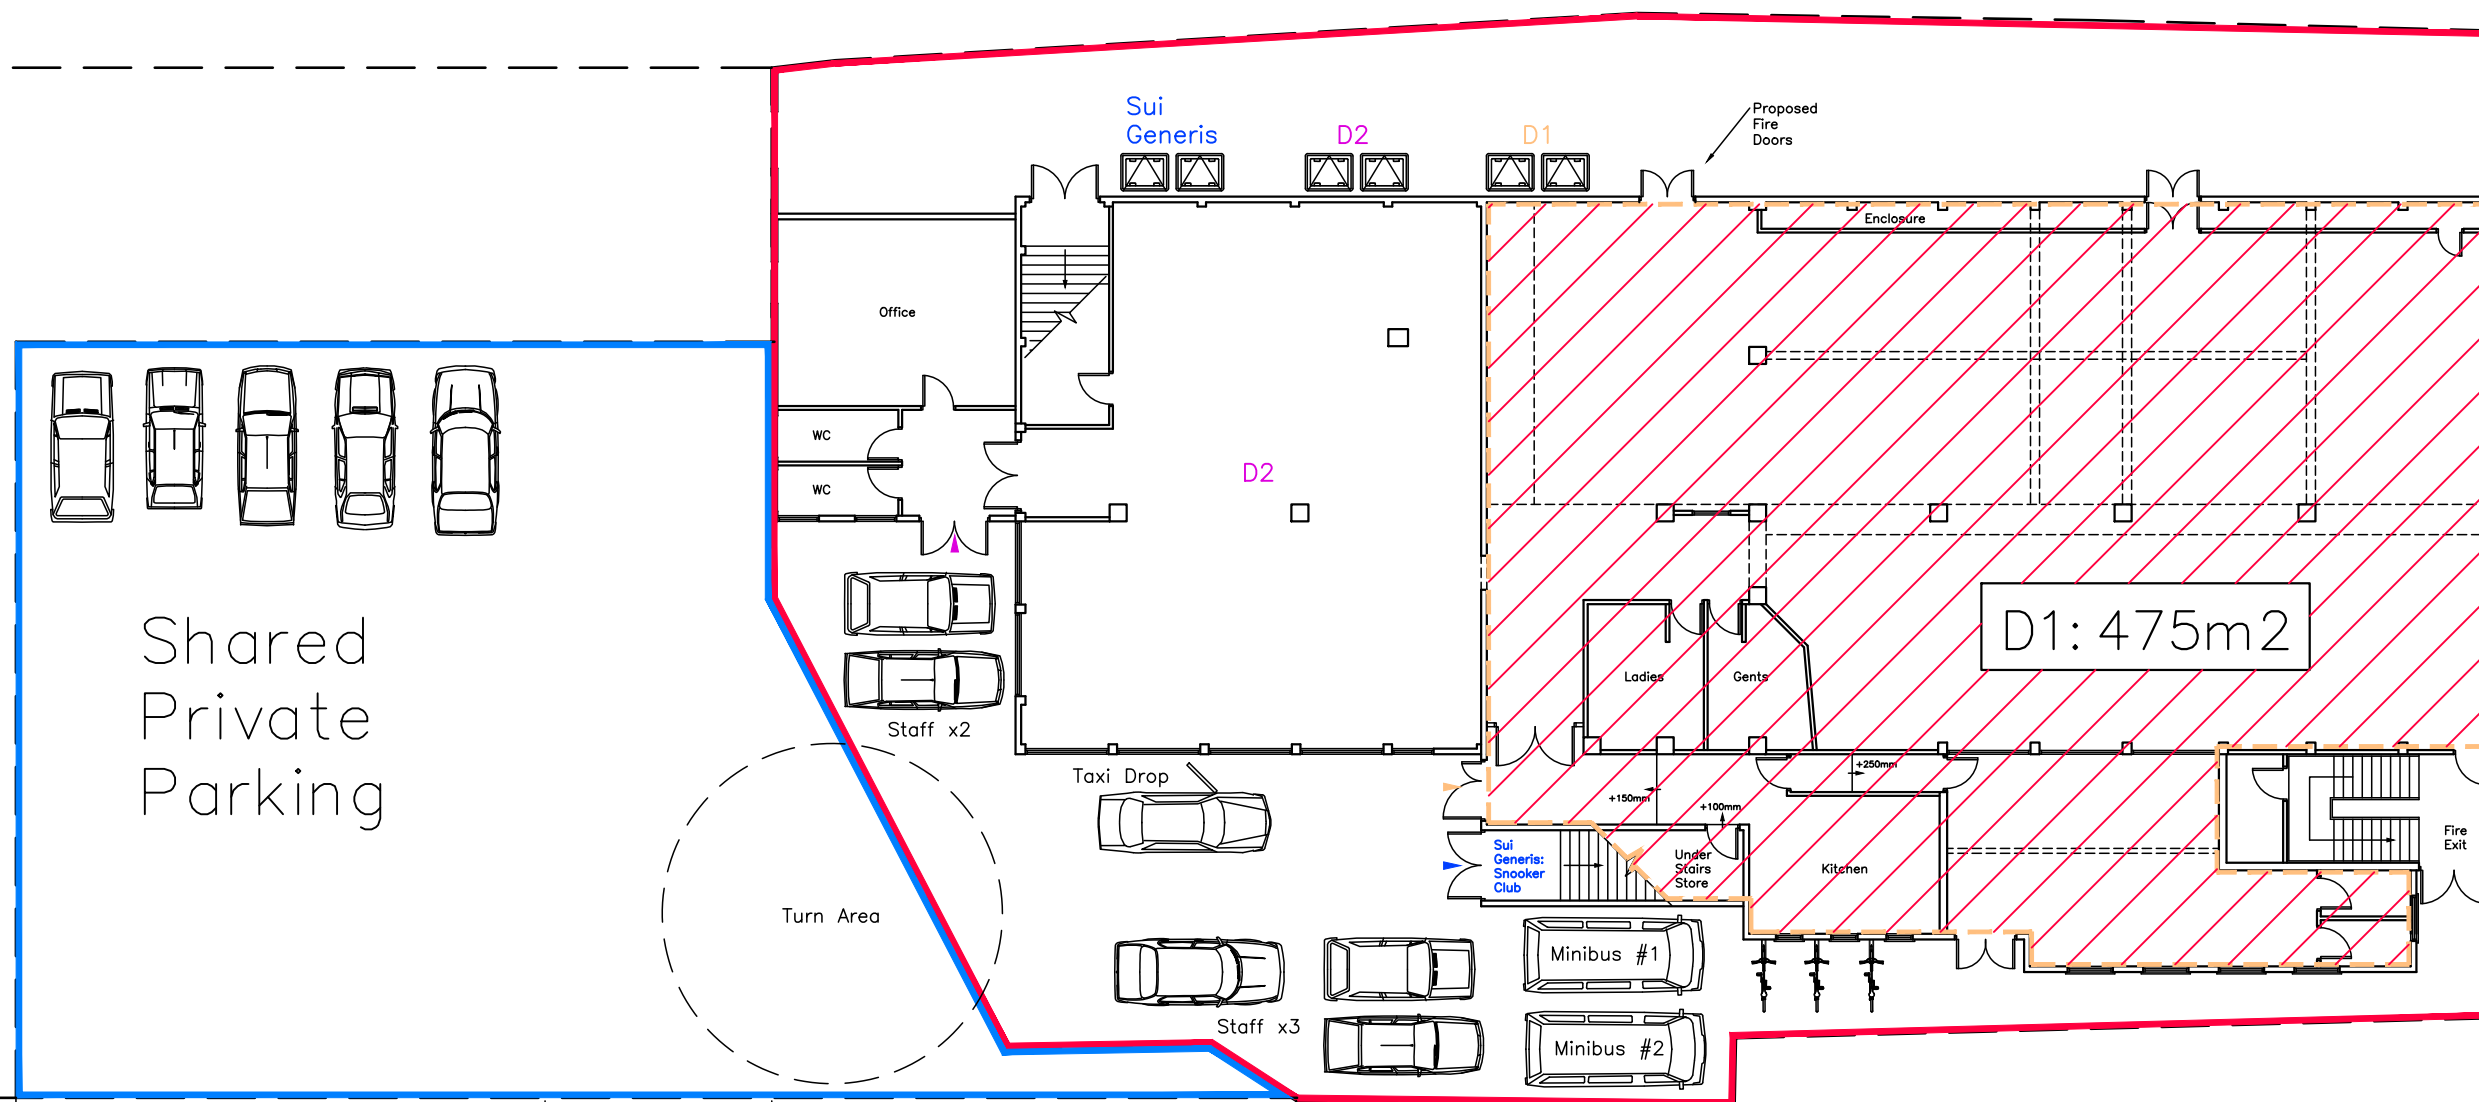

Aston Road



CAD

Critchley Architecture And Design Ltd.
Contact: 02392 474 919 | info@caad.online

The Old Brewery, 15E South Street, Havant, PO9 1BU



Proposed Site Plan (as Sunshine Day Centre)

Revisions	
a)	Added bike racks/CAL/20.08.19
b)	
c)	
d)	

16 Aston Road,
Waterlooville,
Hampshire,
PO7 7XG

Scale A1=1:100, A3=1:200
Drawn SAR
Date 06/06/19

19048-412^A

20m

40m

60m

80m