
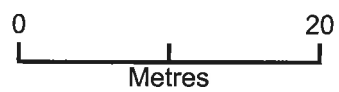


82 Westbourne Avenue, Emsworth - 3105.19.CC

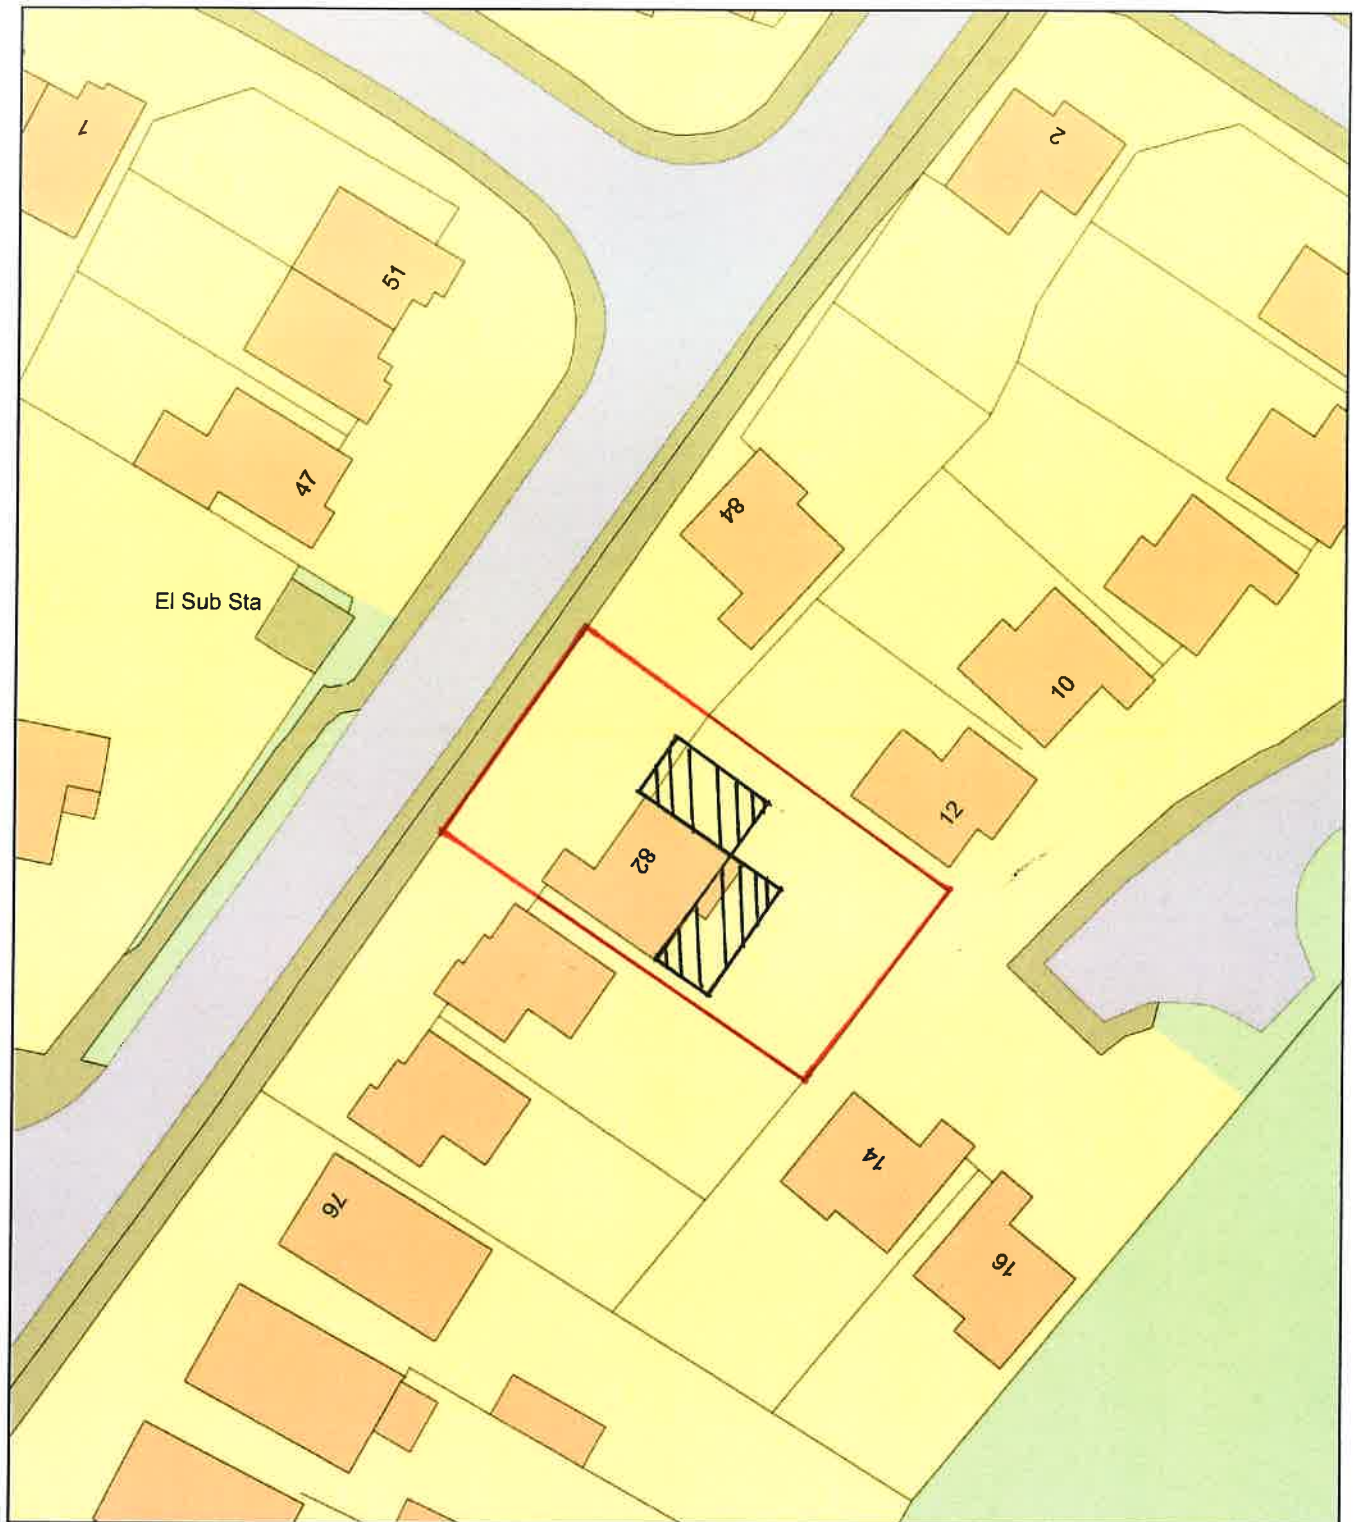

Plan Produced for: Thorns Young Architectural

Date Produced: 31 May 2019

Plan Number/Project ID: TQRQM19151092330820

Scale: 1:500 @ A4