


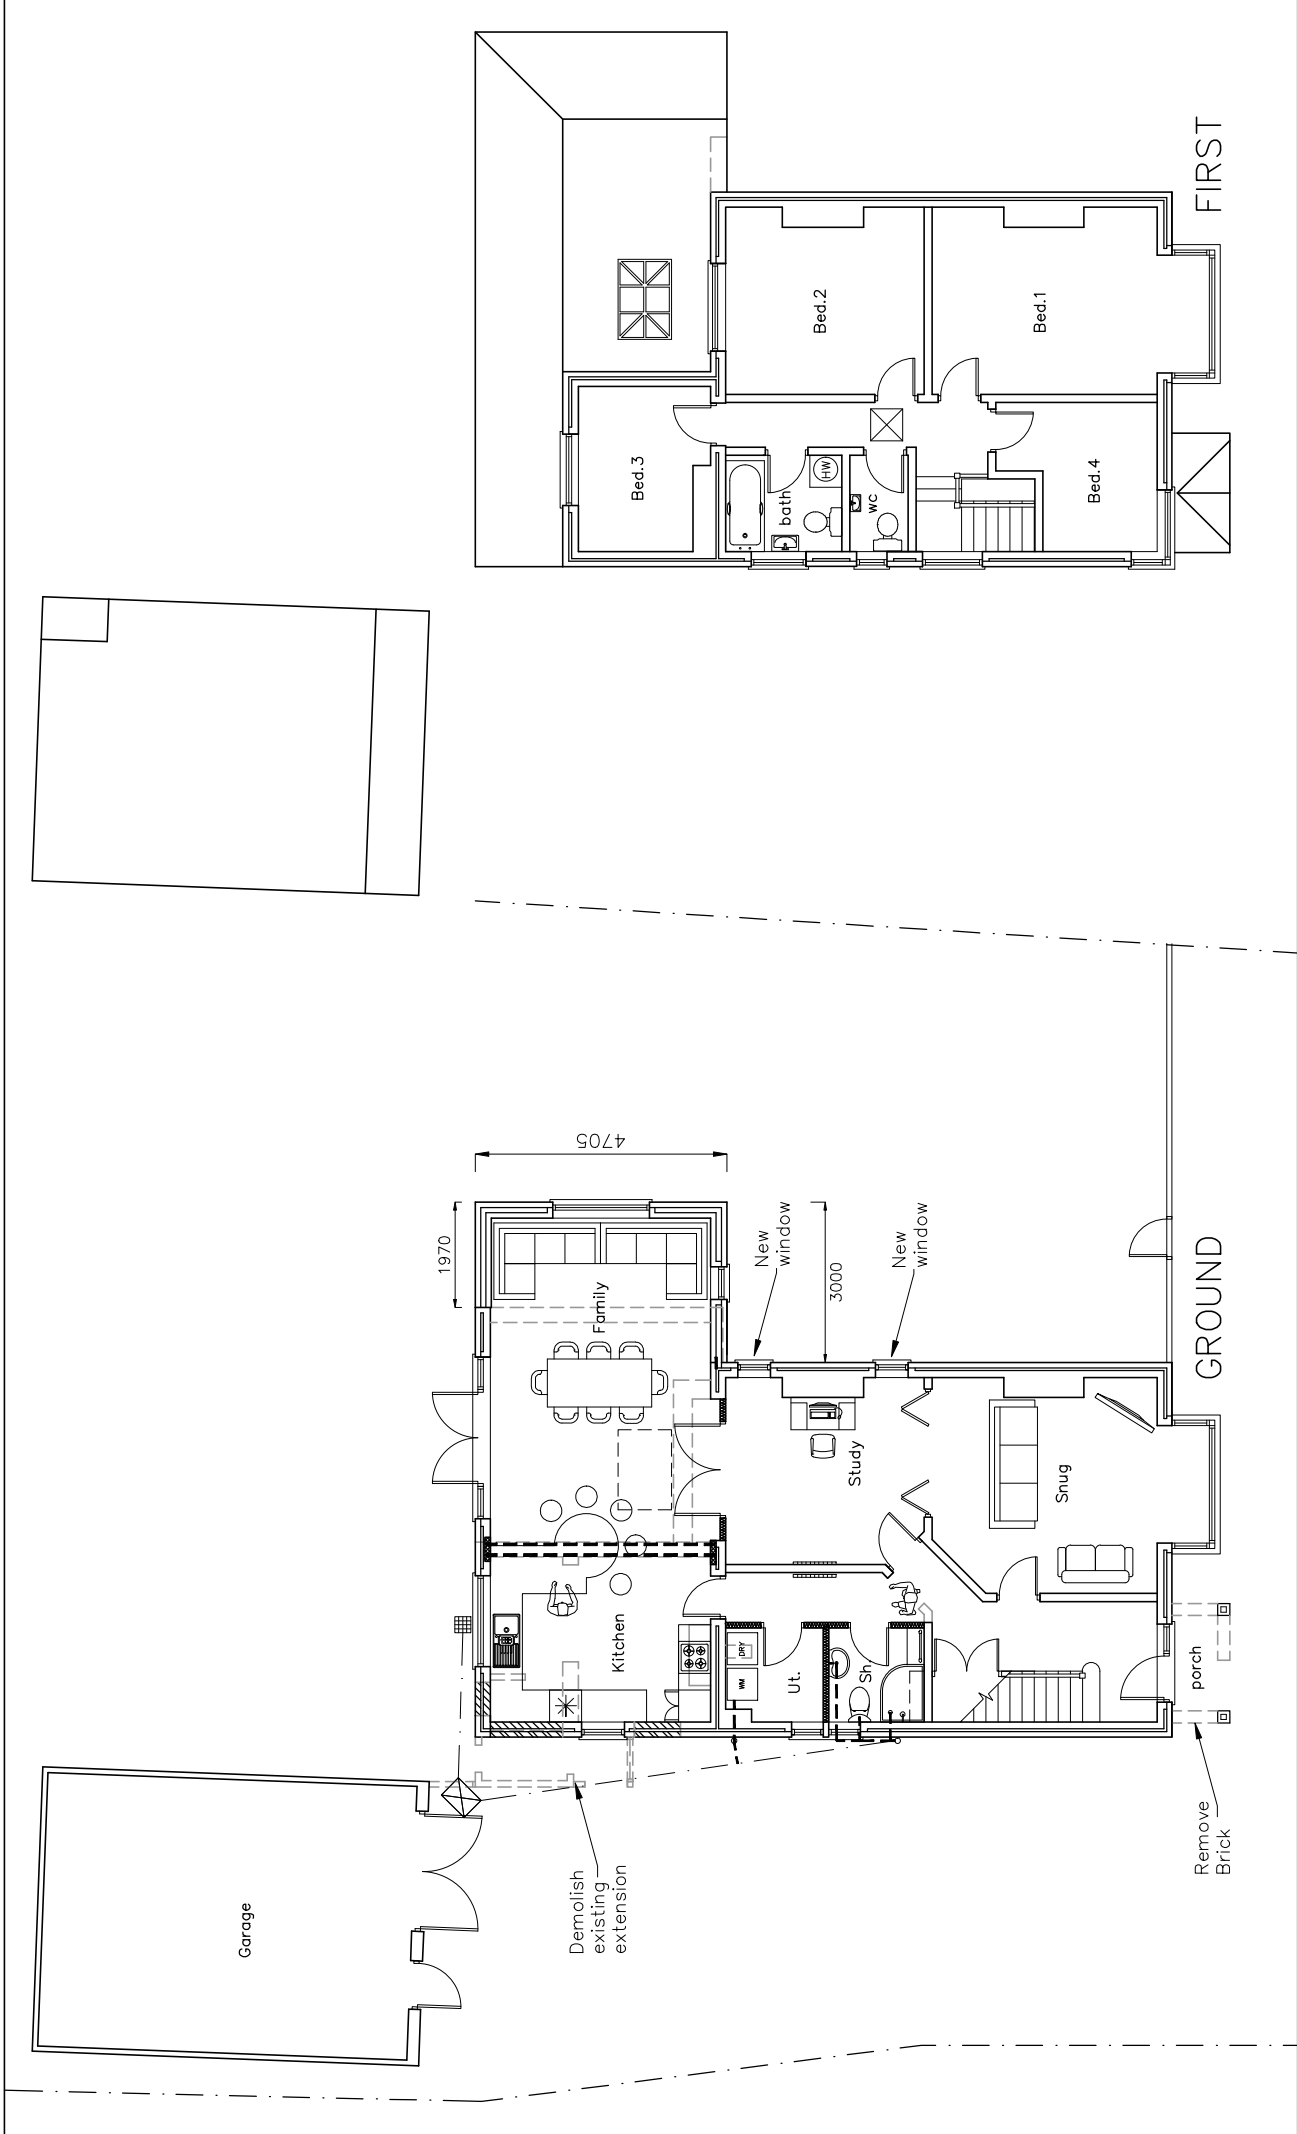

Mr. & Mrs. D. Jones
44 Hollow Lane
Hayling Island
PO11 9EY

PROPOSAL PLANS

Revisions	a)
	b)
	c)
	d)

CAD
Critchley Architecture And Design Ltd.
Contact: 02392 474 993 | info@cadandd.co.uk
The Old Brewery, 15E South Street, Havant, PO9 8BU



Scale A1=1:50, A3=1:100
Drawn CAL/JGF
Date 23/07/19
19004-4110