


EXISTING GROUND FLOOR

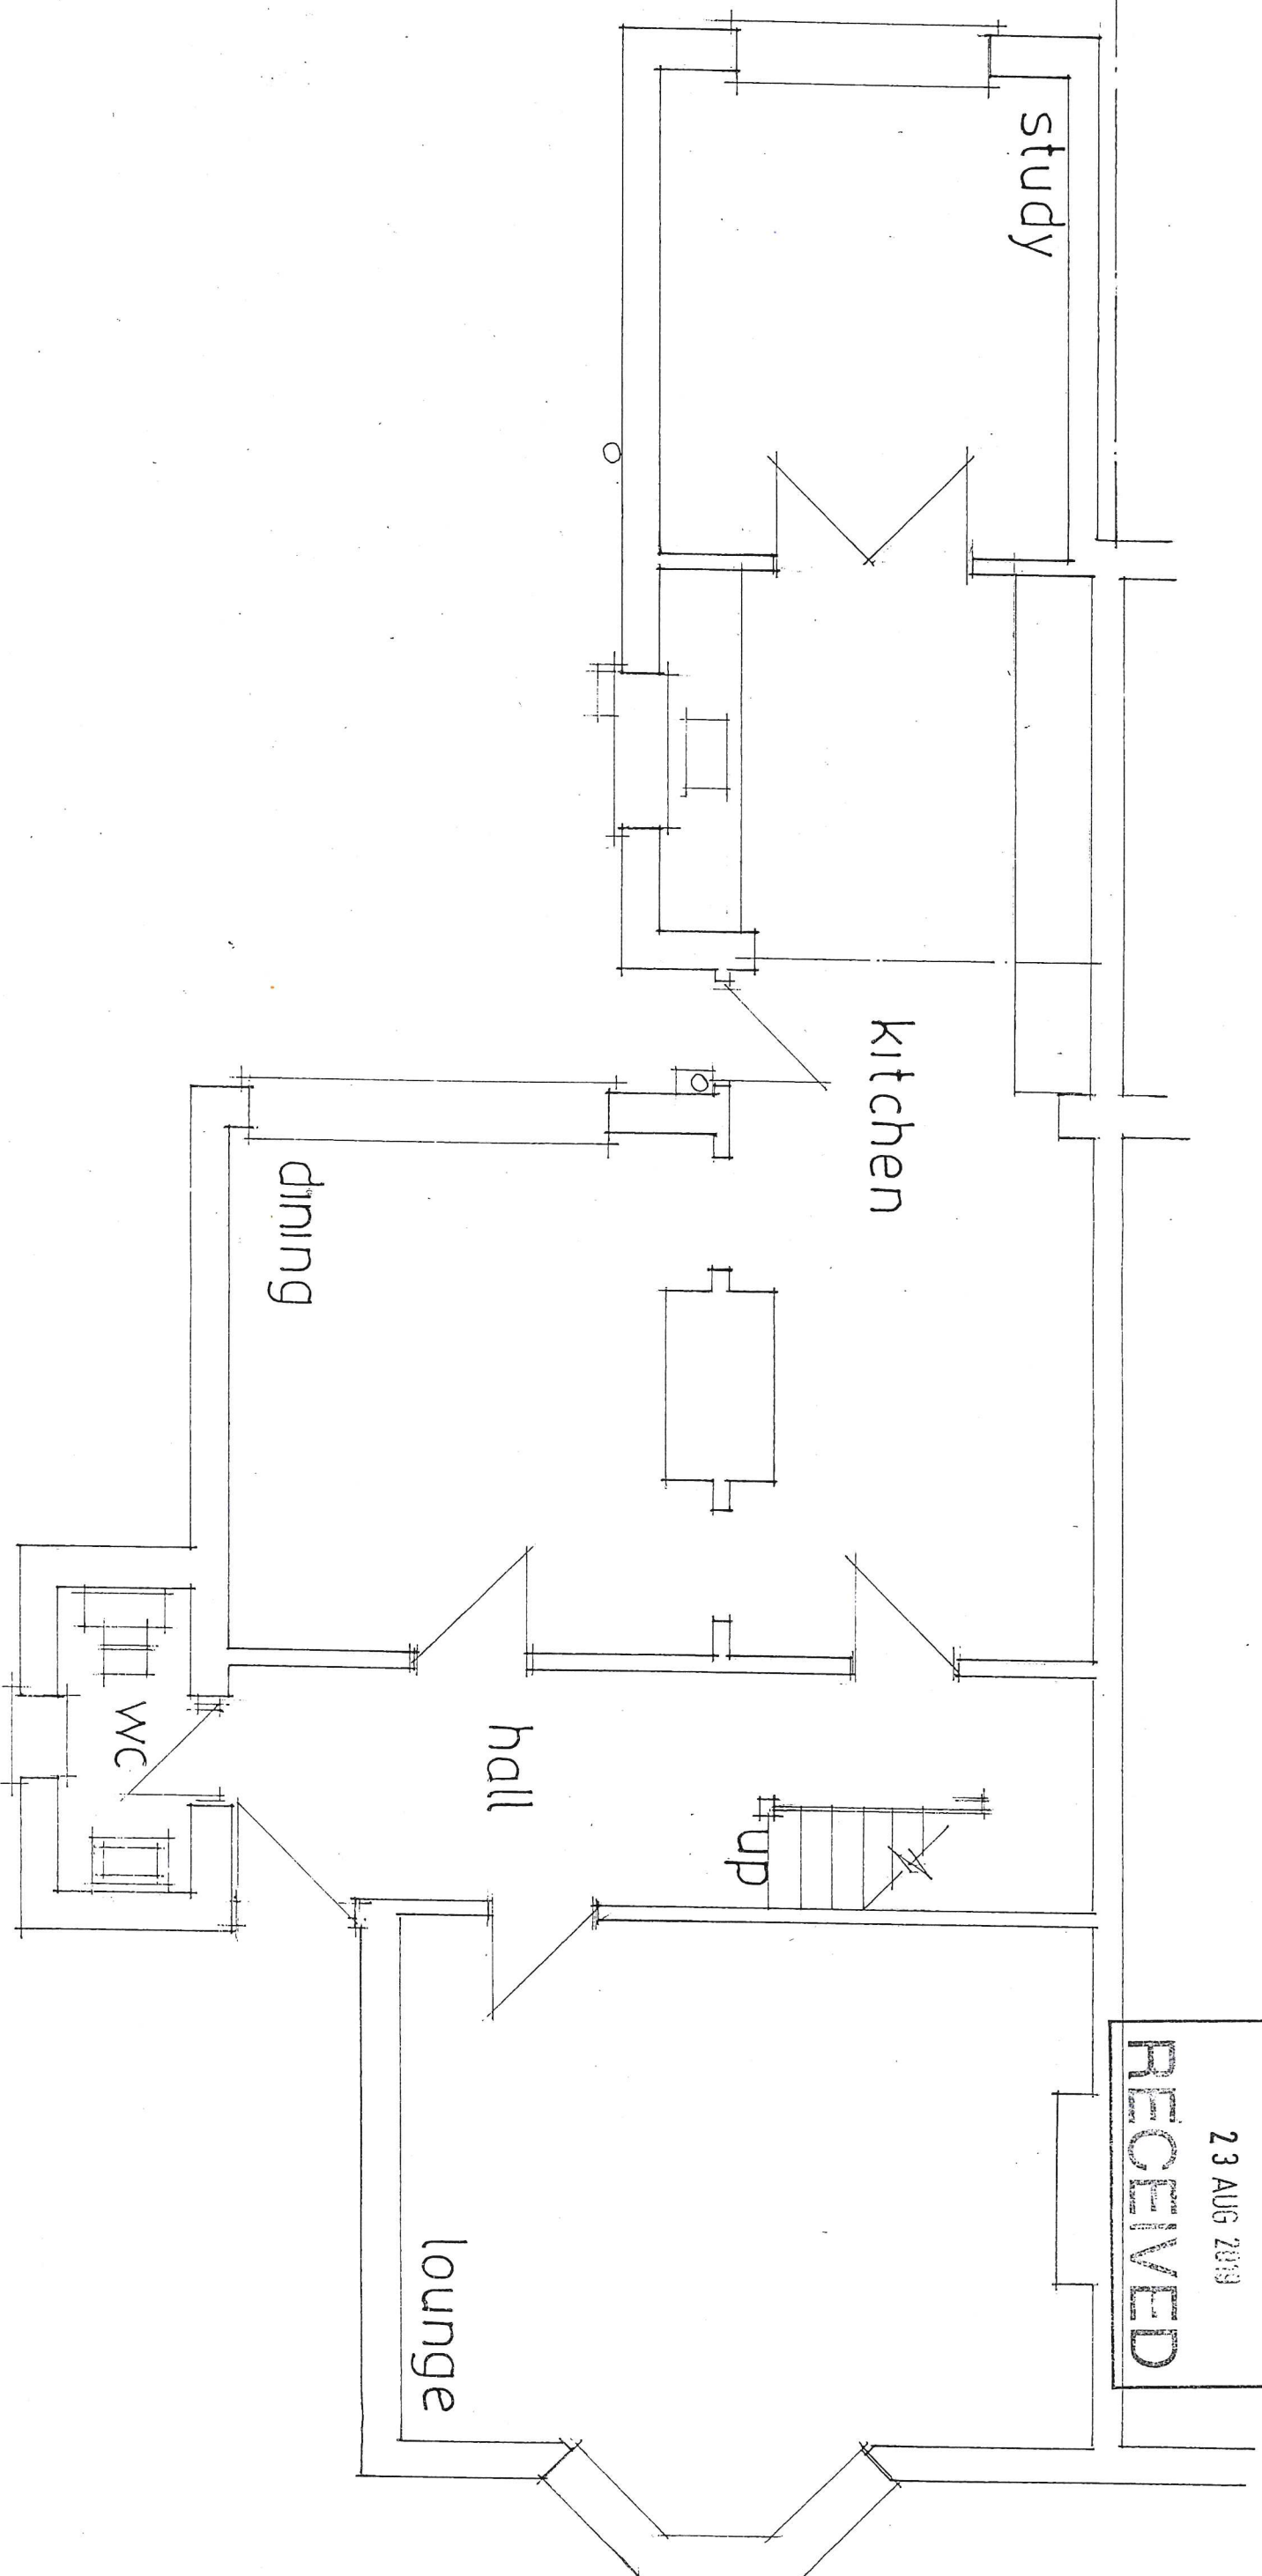

HAVANT BOROUGH
COUNCIL
23 AUG 2019
RECEIVED

PROPOSED SINGLE STOREY REAR ADDITION.
51, PARK ROAD, HAYLING ISLAND, HANTS.
FOR MR & MRS M. KEMP.

PETER J. WALKER
ISLAND DESIGN
182 SEAFRONT, HAYLING ISLAND, HANTS
PO11 9AN
TEL : 02392467571

date
scale 1:50