


SEWER RECORDS PAGE 1 OF 2

112394

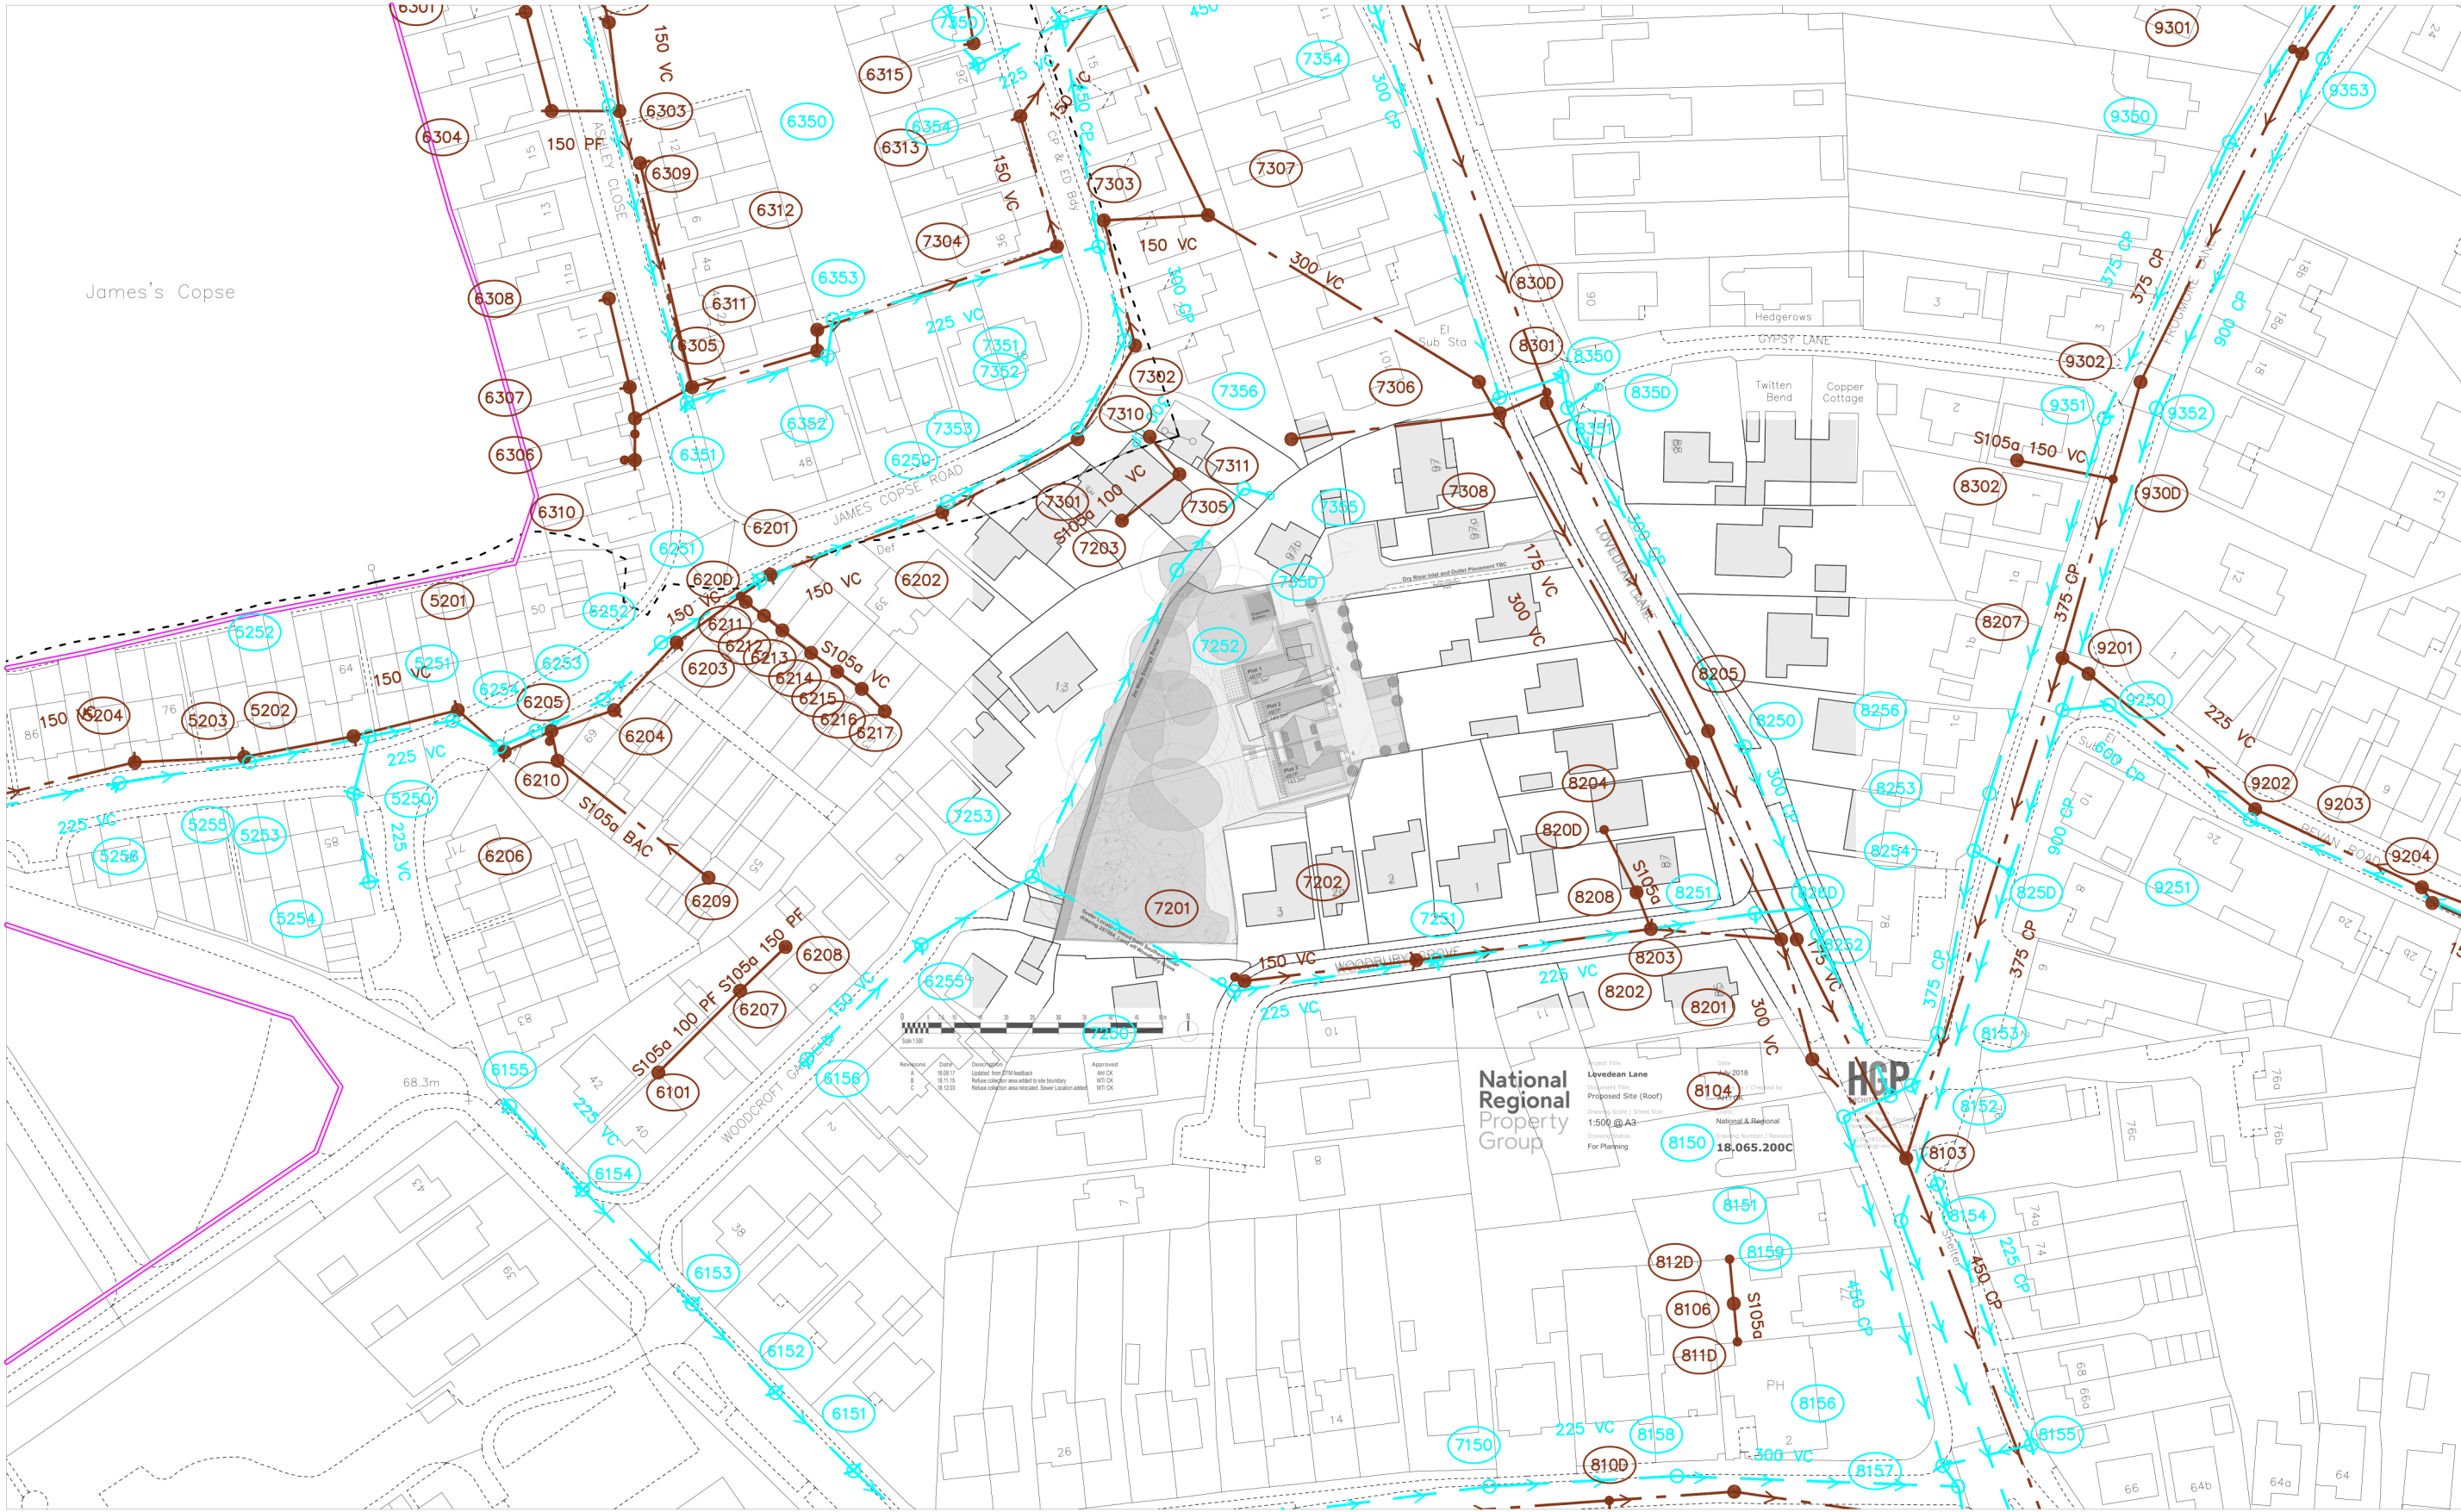

112106

468504

O.S. REF. SU6812SE
Title: 287094_Land off Woodbury Grove

Drawn by: yadavs
Scale: 1:1250
Date: 29/03/2018

The positions of pipes shown on this plan are believed to be correct, but Southern Water Services Ltd accept no responsibility in the event of inaccuracy.
The actual positions should be determined on site.
WARNING: BAC pipes are constructed of Bonded Asbestos Cement
WARNING: Unknown (UNK) materials may include Bonded Asbestos Cement
Based upon Ordnance Survey Digital Data with the permission of the controller of H.M.S.O. Crown Copyright Reserved
Licence No. WU 298530.

N

468976