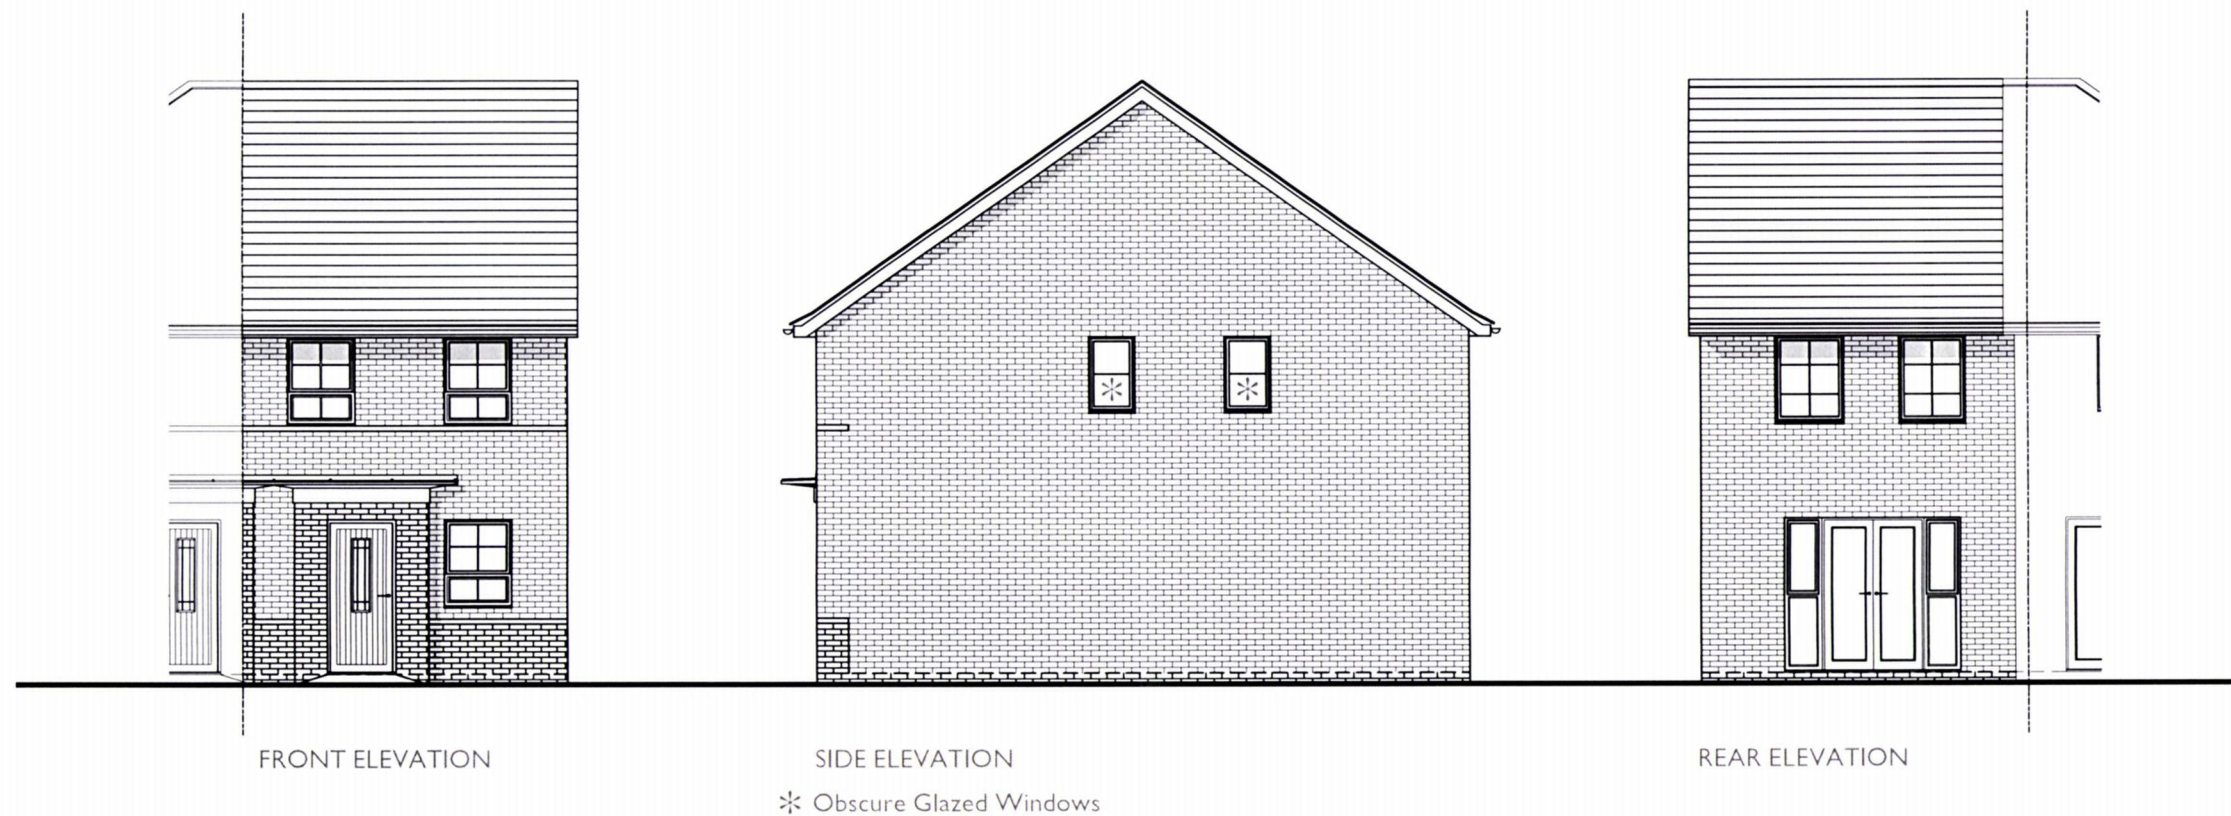


PLOT 143 (AS)

2 BED (4 PERSON)
HOUSE
2.0 STOREY
711 SqFt

Project:
HAVANT ROAD,
EMSWORTH

Title:
RICHMOND
ELEVATIONS

Drawn by : RKDB Checked by : MAH

Scale @ A3:



Date: OCTOBER 2017

Rev	Date	Drawn	Checked
B	20.02.19	RKDB	MAH

UPDATED TO LATEST WORKING DRAWINGS

Drg No: CB_I5_I05_RI_E02 Rev: B

Client:

