


NOTES:

Proposed
Ground Floor

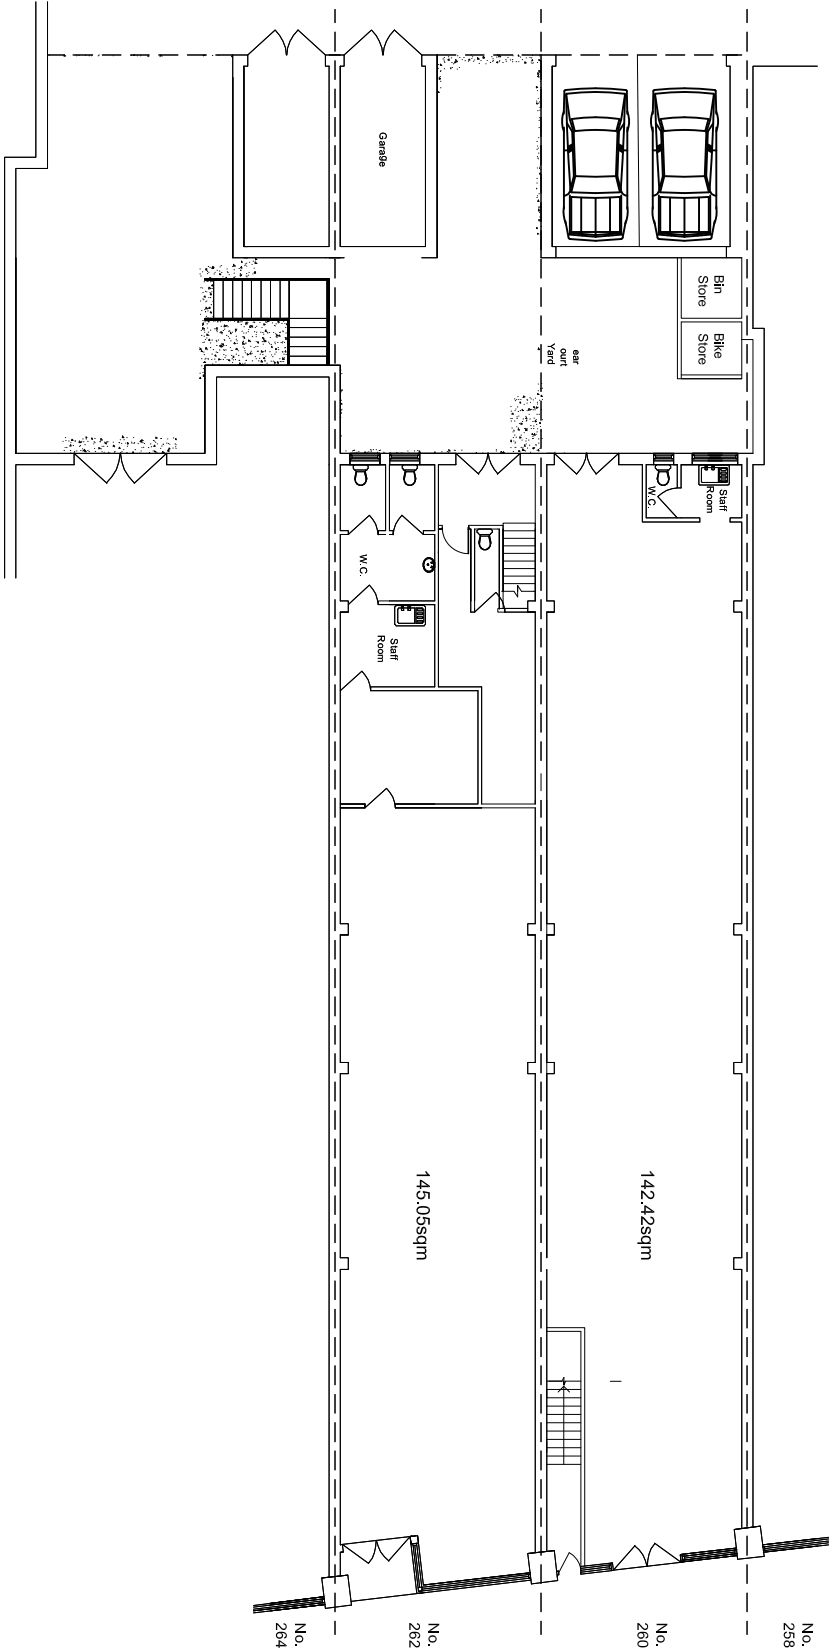

Location:		260-262 London Road Waterlooville PO7 7HG	
Scale: 1:100 @ A2			
Scale: 1:200 @ A4			
0 2M			
Date: 28.11.18.		Drawn By:	
Drawing No: LR.260-262.PR.02		Rev:	