


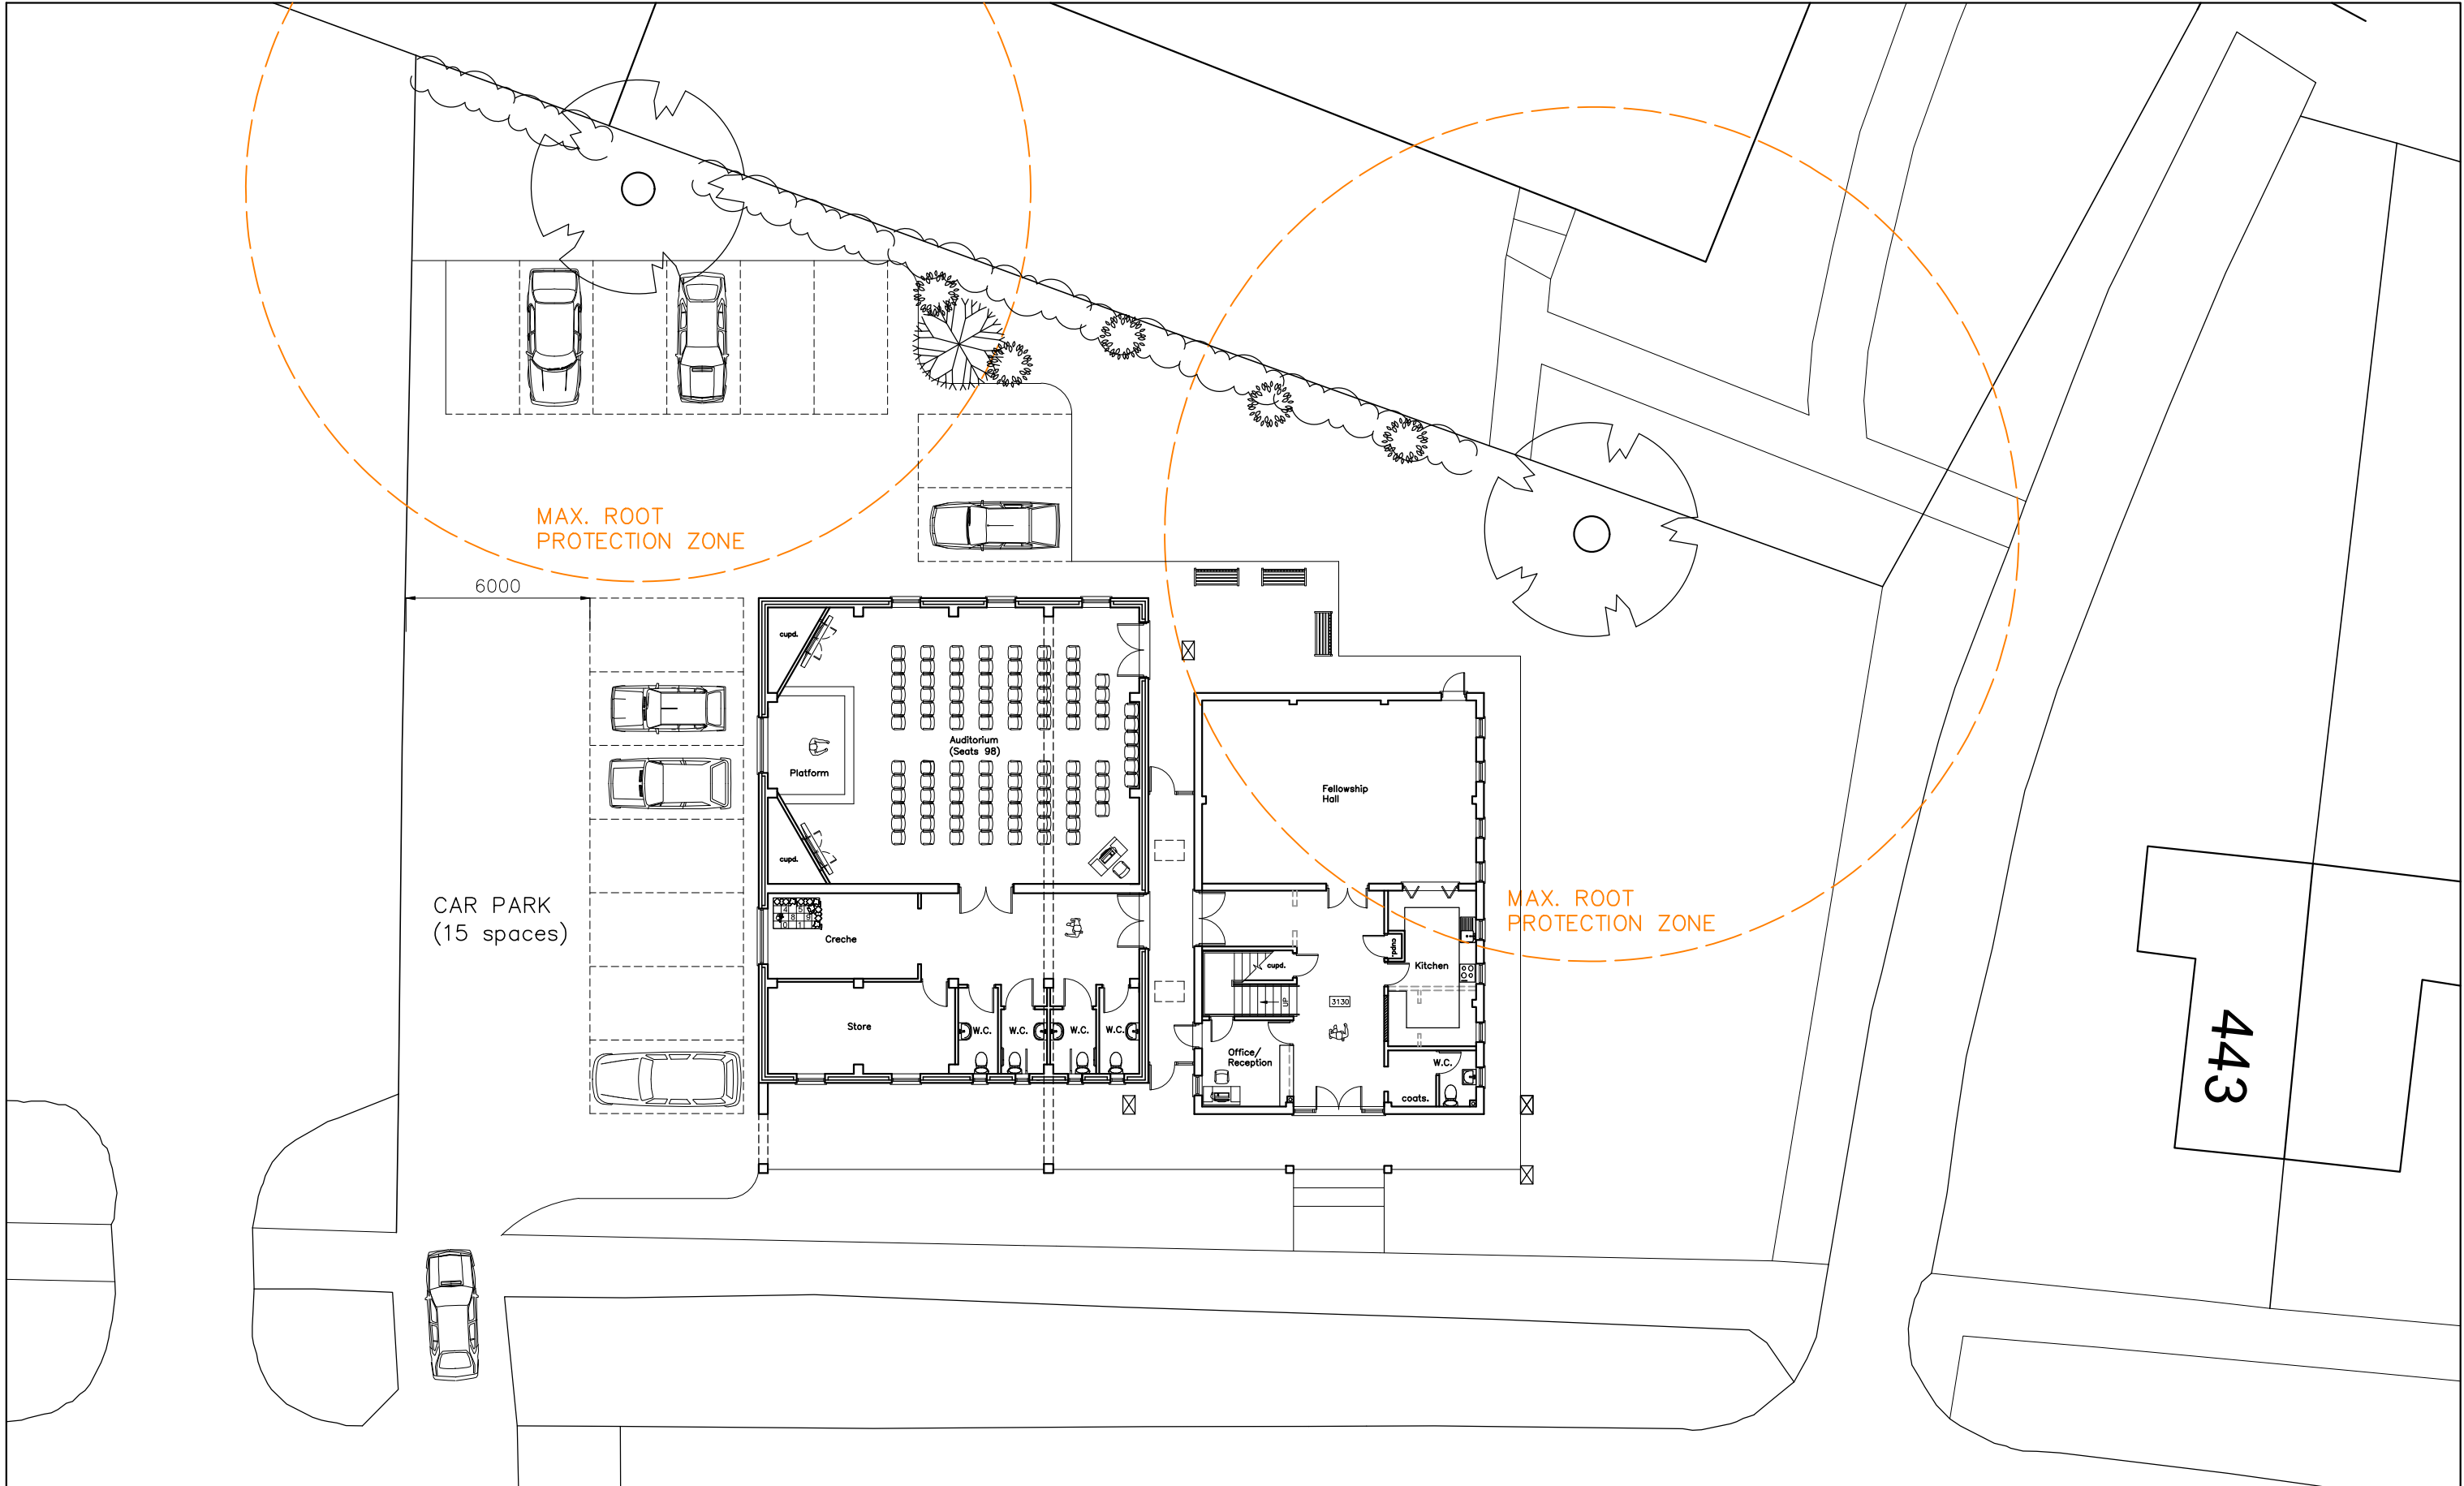


Bethel Evangelical Church
441 Dunsbury Way
Havant
PO9 5BD

PROPOSED SITE PLAN	
Revisions	a) Client revisions/12.03.19/JHL b) c) d)

CAD

Critchley Architecture And Design Ltd.
Contact: 02392 474 919 | info@caad.online
The Old Brewery,15E South Street, Havant, PO9 1BU

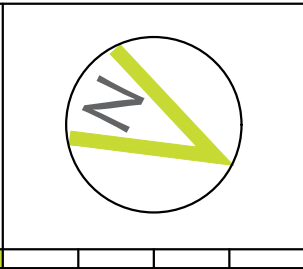

Scale A3 = 1:200
Drawn JHL
Date 26/02/19

19016-103^A

