

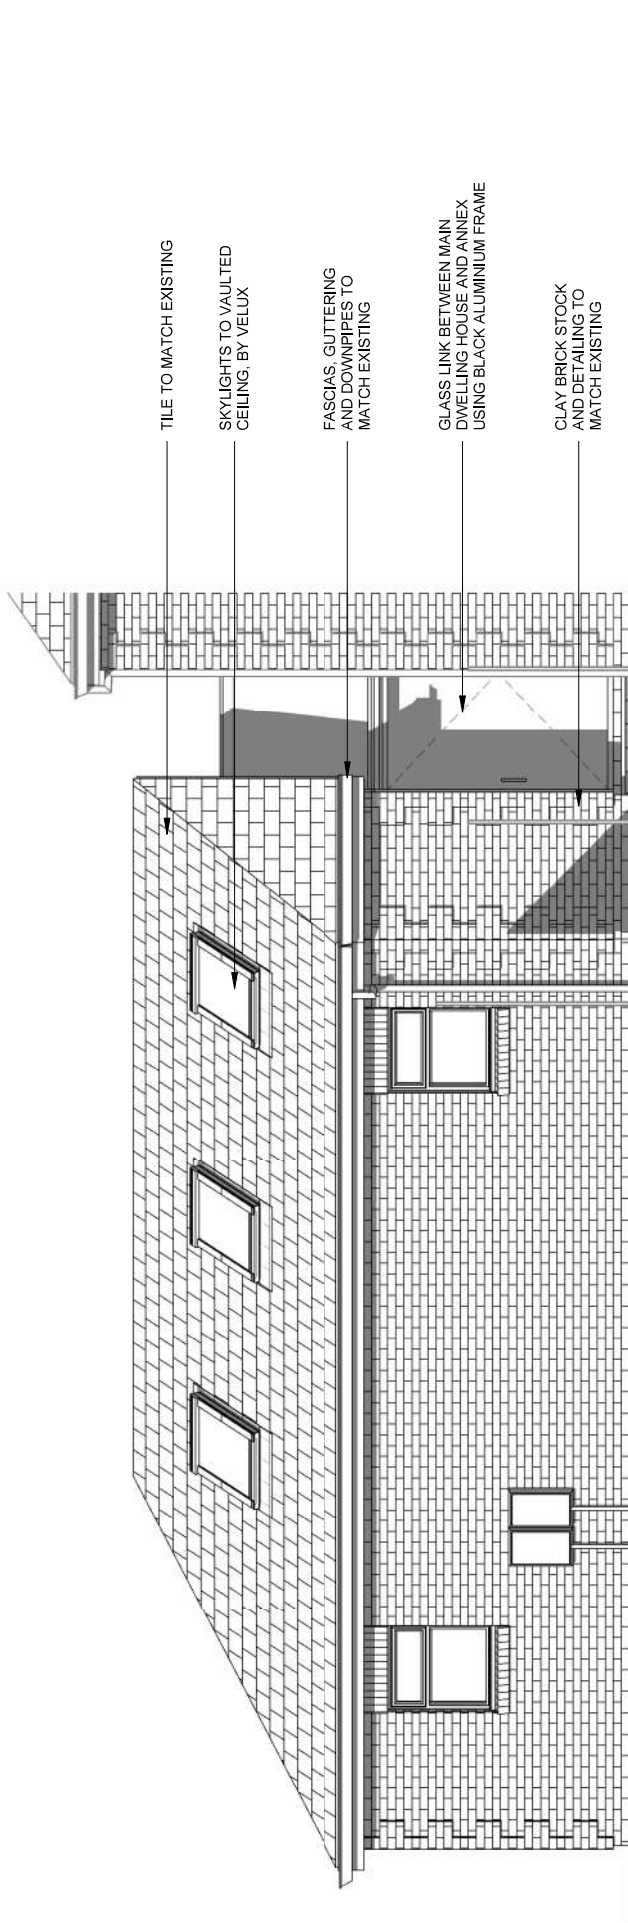


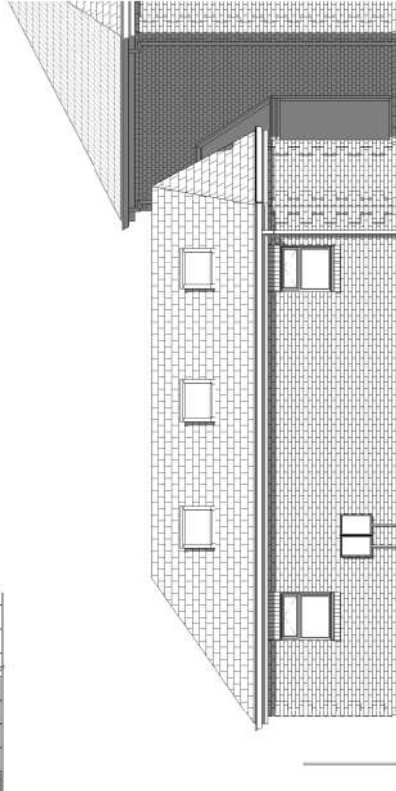

ANNEX - FRONT NE ELEVATION
1 : 50

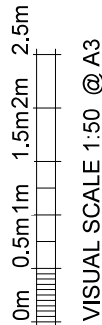

ANNEX - FRONT E ELEVATION
1 : 100

Simon Wilson

16a Beeches, Emsworth
Road, Havant PO9 2SS

PROPOSED ANNEX ELEVATION FRONT

Project number	0226 - v2	P005	Scale 100% @ A3	As indicated
Date	18/03/2019			
Drawn by	JJ			
Status	Planning			