


**PROPOSED SINGLE STOREY REAR ADDITION.
9A, HAWTHORNE GROVE, HAYLING I. HANTS.
FOR MR & MRS S. LAWRENCE**

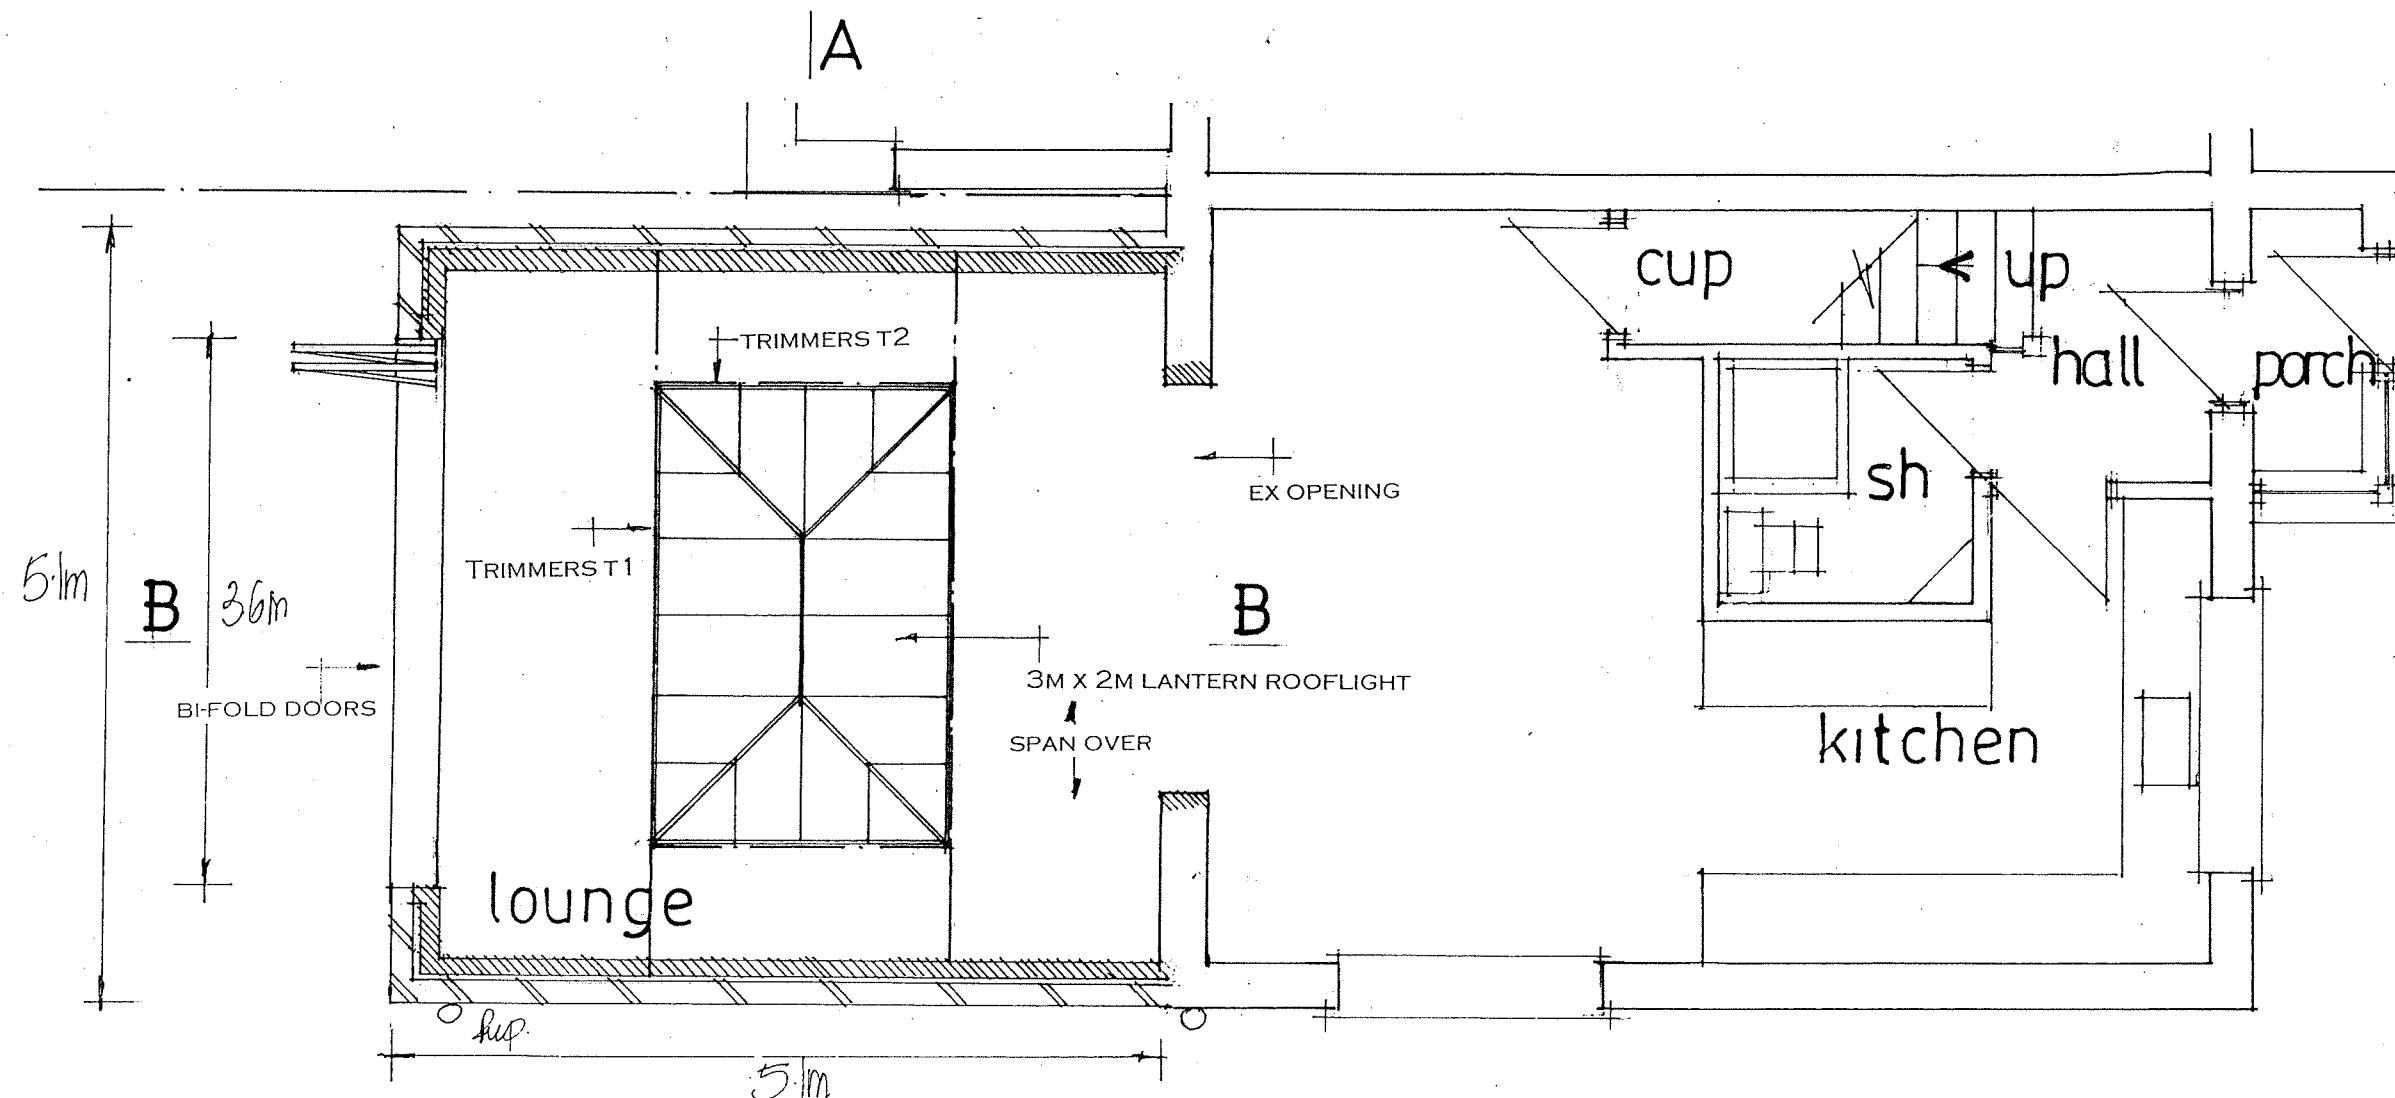

PLANS TO BE READ IN CONJUNCTION WITH THE
ENGINEERS CALCULATIONS AND DETAILS FOR NEW
LANTERN TRIMMERS T1 & T2

**SCALE 1:50
DATE MAY 2019**

PROPOSED GROUND FLOOR

PETER J. WALKER
ISLAND DESIGN
182 SEAFRONT, HAYLING ISLAND, HANTS
PO11 9AN
TEL : 02392467571