

NOTES

This drawing is the property of the design team and must not be reproduced in whole or part without the written permission of the design team. All dimensions are to be checked on site prior to commencement of construction. The design team is not responsible for any discrepancy between the drawing and the actual construction. All dimensions are to be used in preference to scaled dimensions. No construction shall be commenced without prior written permission from the design team. All construction shall be subject to a full measurement and structural survey of the building and site. All structural work is subject to the appointment of a structural engineer to confirm and agree the structural proposals. or planning licence no. 100000469.

Health & Safety: No significant risk of construction or demolition work. NO SIGNIFICANT RISK.

revision	notes	date
1	Issue for planning	2019

Client

Havant
BOROUGH COUNCIL

PLANNING




pdp architecture llp
chartered architects town planning
interior design consultants
2 beechworth road havant
hamphshire po9 1ax
tel 023 9248 1100
fax 023 9247 9050
email pdp@pdp-architects.co.uk
www.pdp-architects.co.uk

Project Front Lawn Pavilion

Scale Site Location Plan

Drawn	Checked	Drawn	Checked
SWJ	HM	SWJ	HM
Date	Date	Date	Date
Oct 2015	Oct 2015	Oct 2015	Oct 2015
at 1 scale	at 1 scale	at 1 scale	at 1 scale
1:12501:2500	1:12501:2500	1:12501:2500	1:12501:2500
27973PD - 00	27973PD - 00	27973PD - 00	27973PD - 00

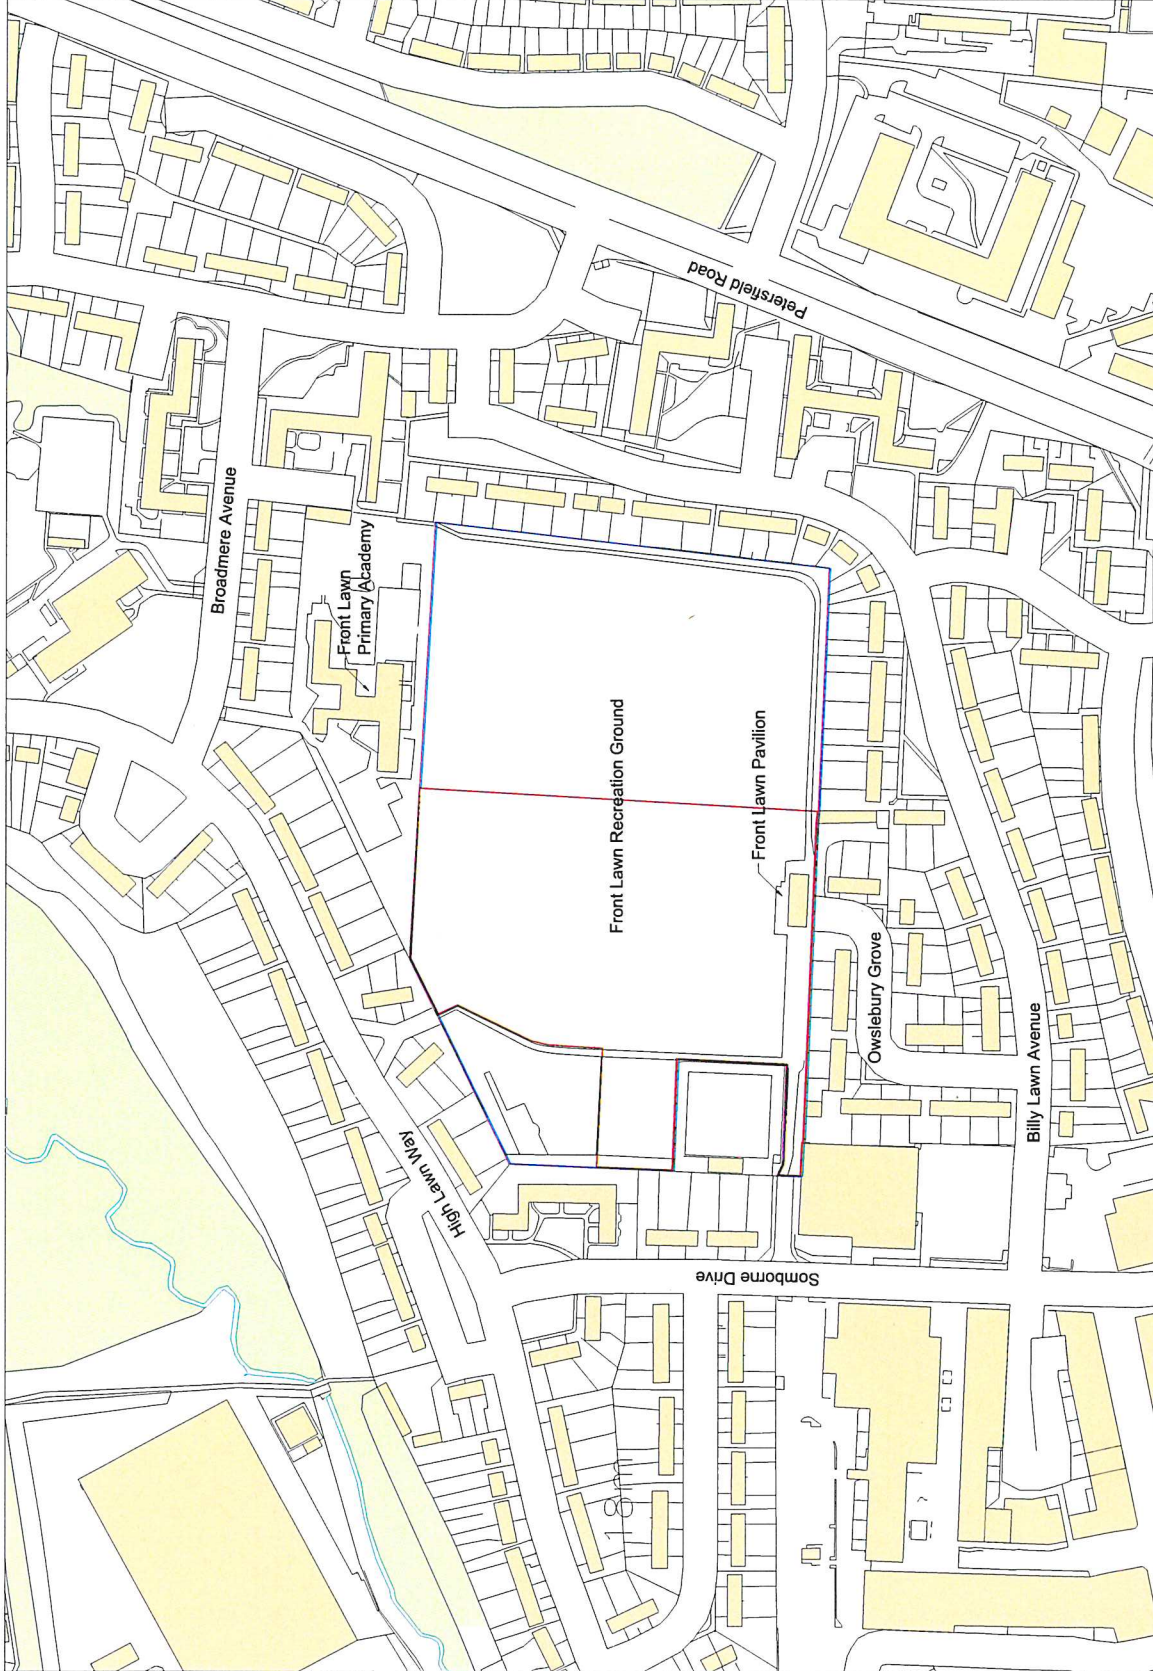

HAVANT BOROUGH COUNCIL
PLANNING SERVICES
30 APR 2019
RECEIVED

— Site Ownership
— Site Boundary