



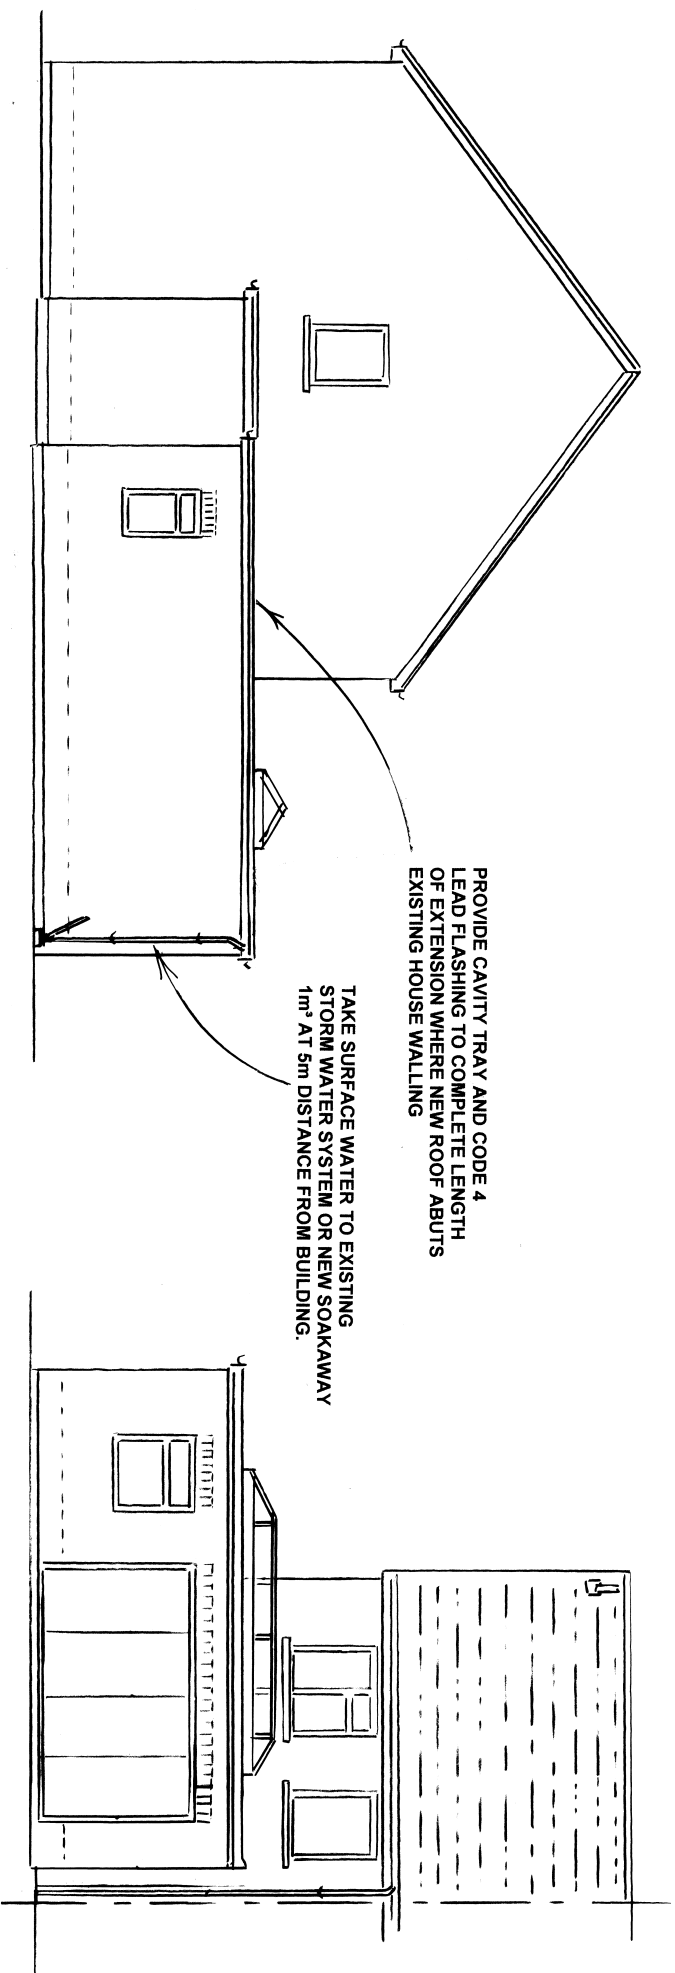

SIDE ELEVATION (SOUTH)

REAR ELEVATION (EAST)

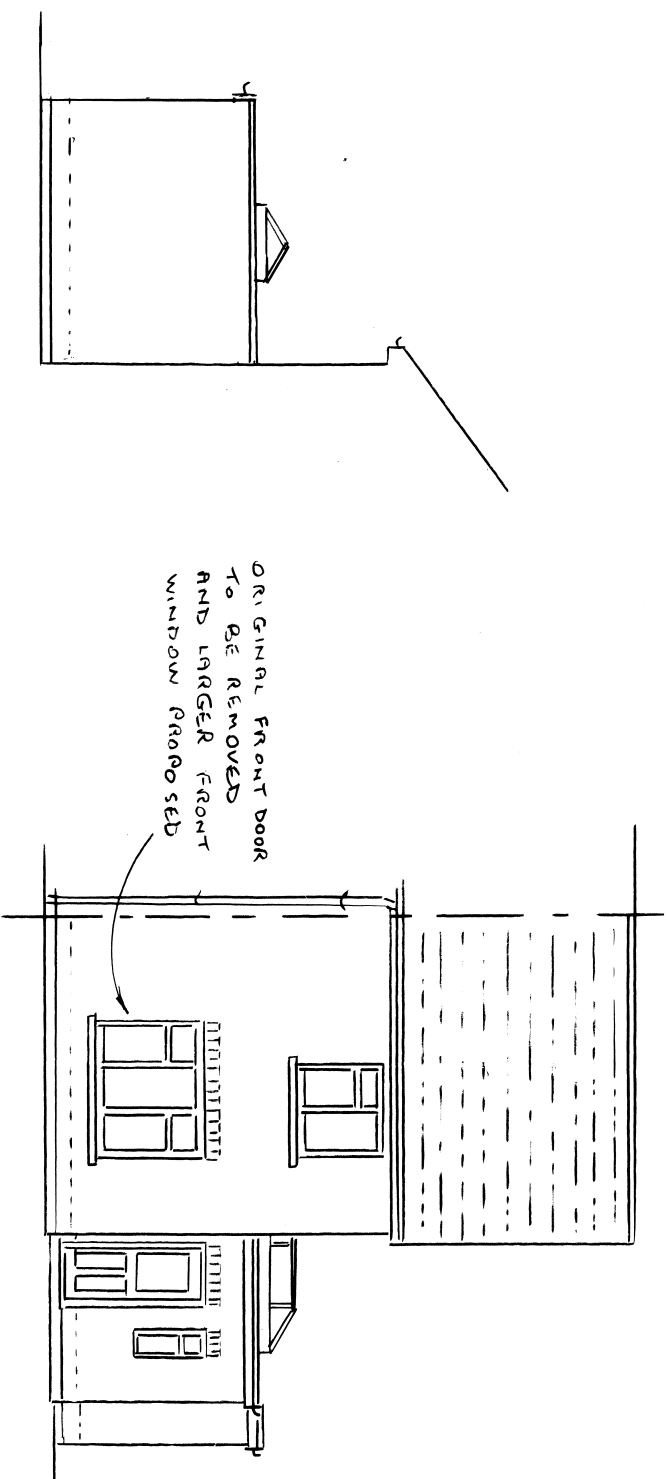

SIDE ELEVATION (NORTH)

FRONT ELEVATION (WEST)

PROPOSED ELEVATIONS 1:100

ROGER CLARK (ARCHITECTURAL SERVICES)	
Tel: 023 9237 3841	
PLAN No:	24466 / 3
Proposed Elevations	1:100 @ A3
Drawing:	Scale:
PROPOSED EXTENSION	
42 FLORENTINE WAY	
WATERLOOVILLE	