


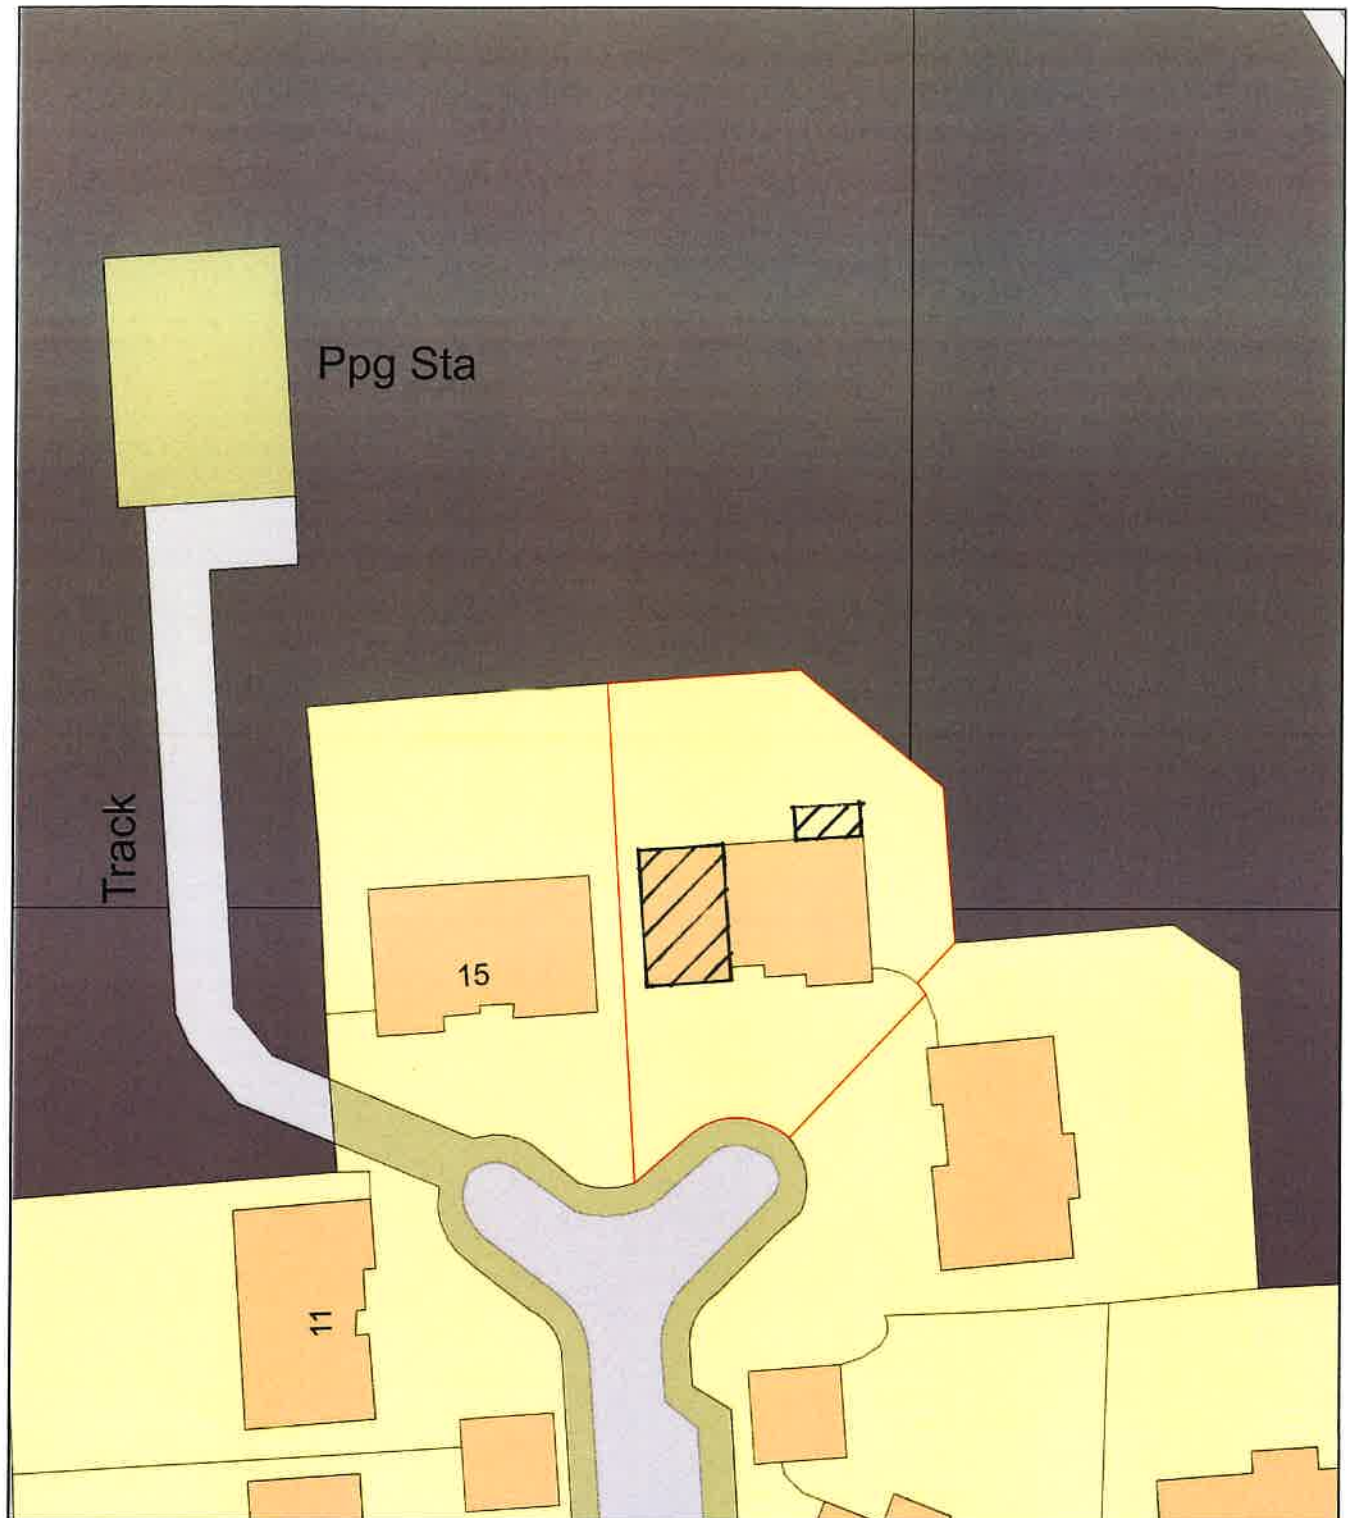

0 20
Metres



Plan Produced for: Thorns Young Architectural

Date Produced: 12 Jun 2019

Plan Number/Project ID: TQRQM19163140856565

Scale: 1:500 @ A4