
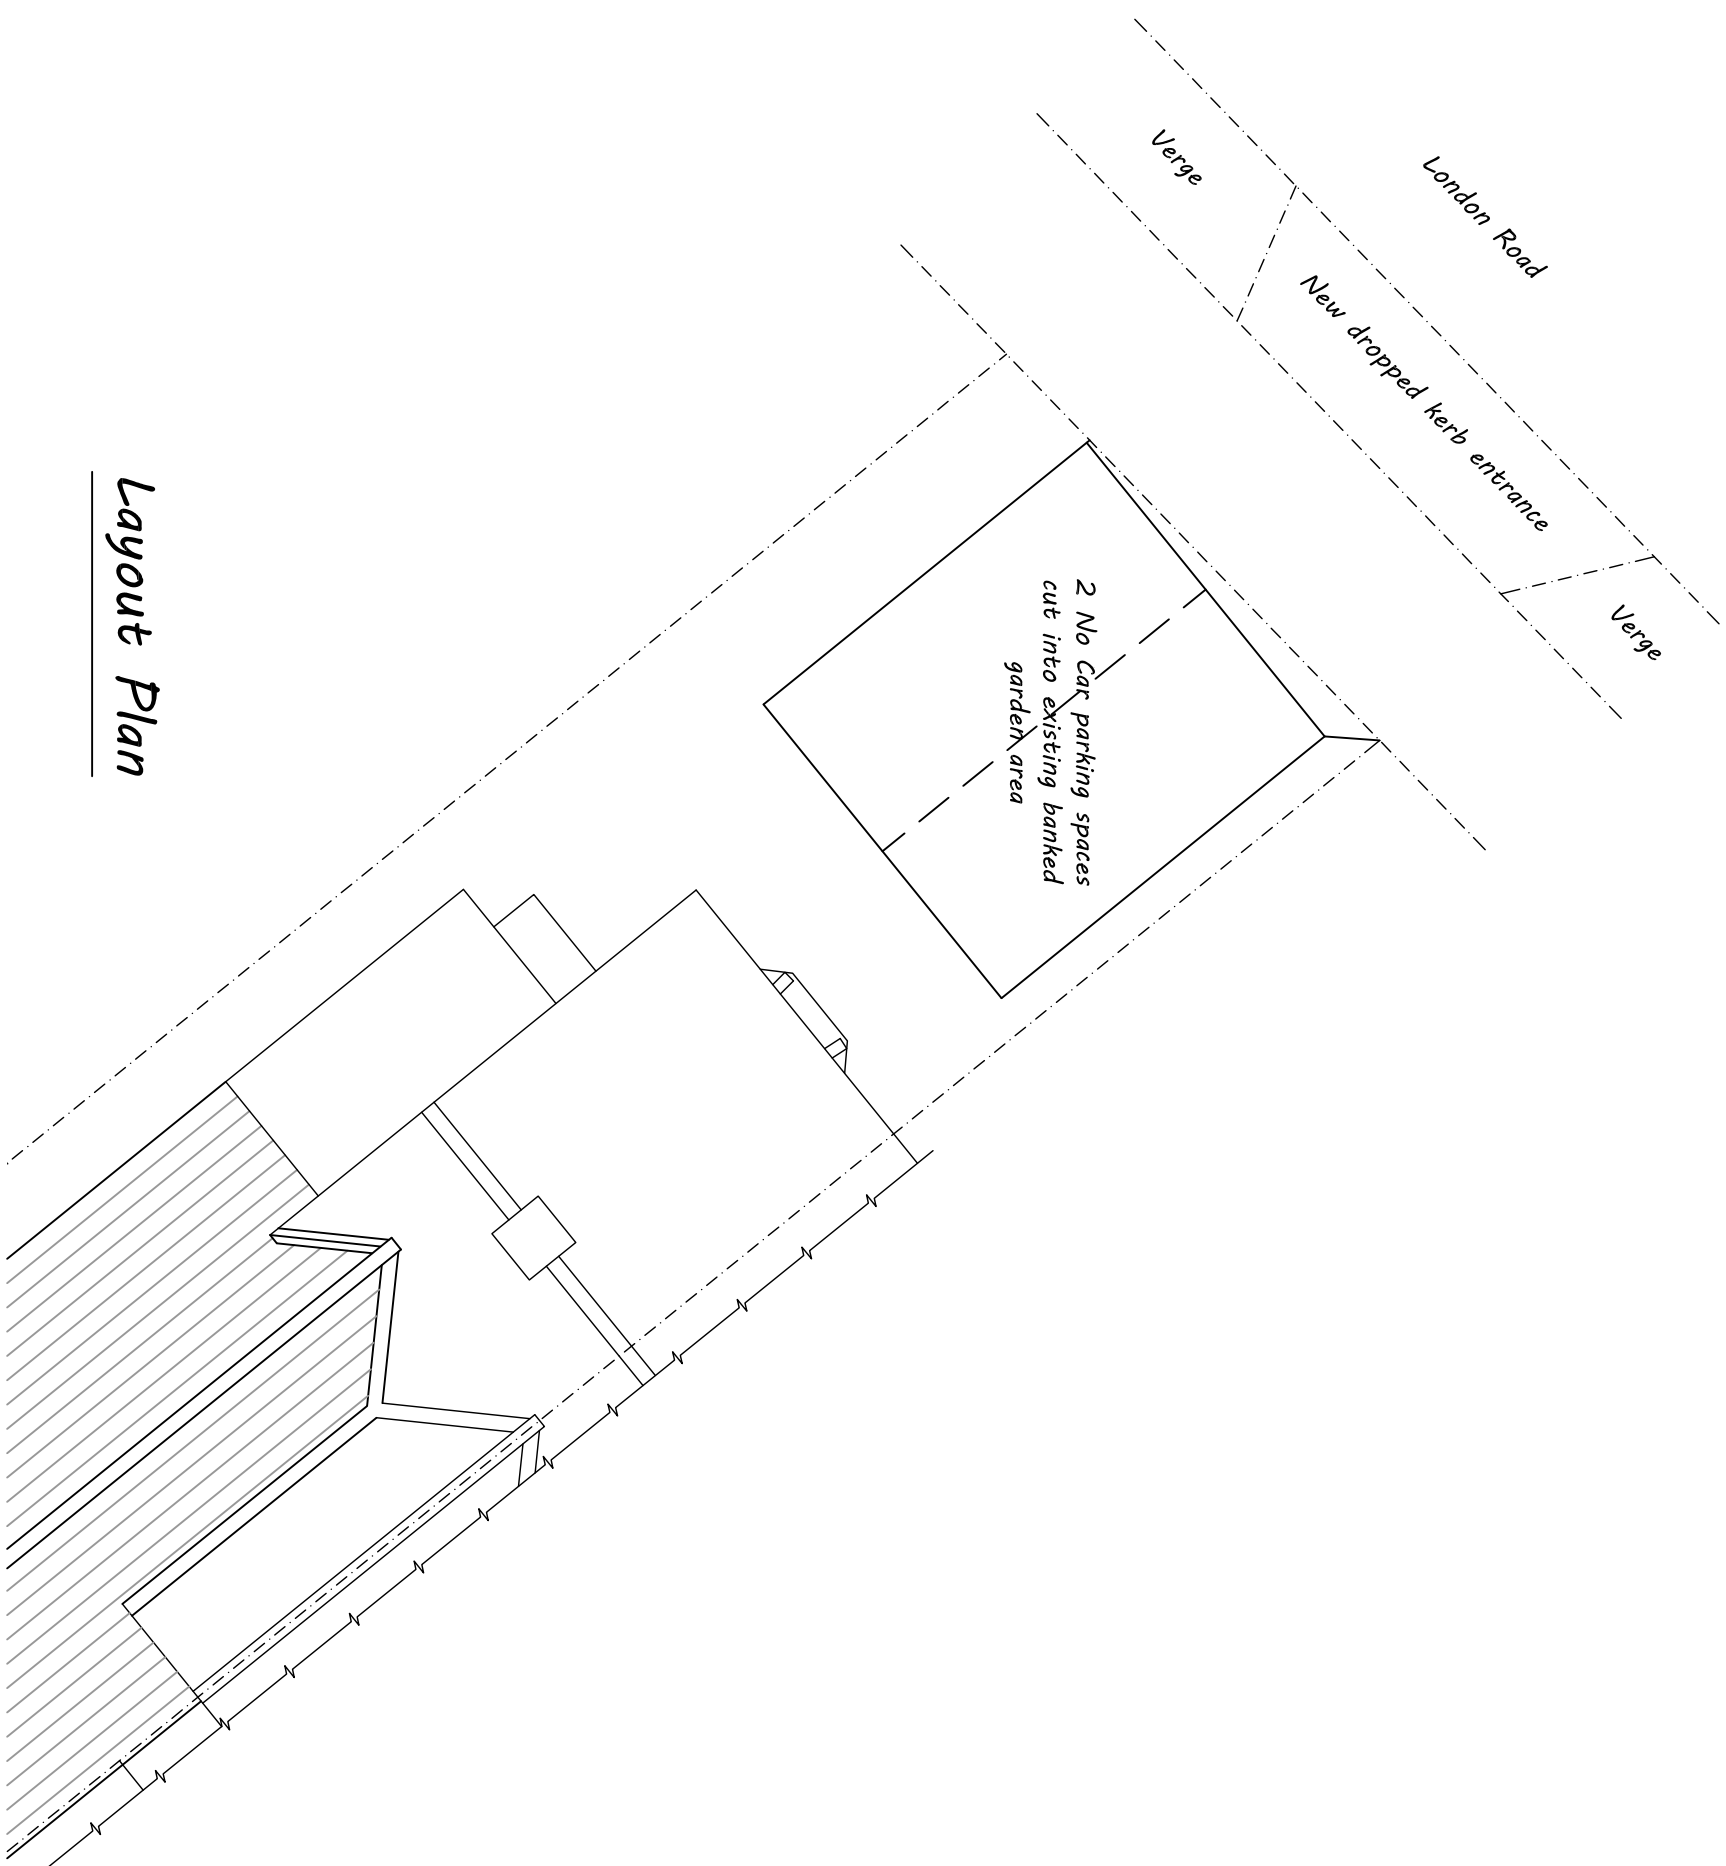
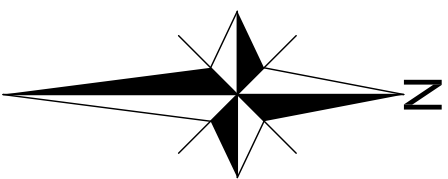


 

## Layout Plan

|                                                                                 |   |                              |            |
|---------------------------------------------------------------------------------|---|------------------------------|------------|
|  | <b>Architectural &amp; Civil Engineering Design</b><br>143 Station Road, Liss, Hants. GU33 7AJ<br><b>Tel</b> 01730 894988<br><b>e-mail:</b> <a href="mailto:enquiries@acedesigns-ltd.co.uk">enquiries@acedesigns-ltd.co.uk</a><br><a href="http://www.ace-designs.co.uk">www.ace-designs.co.uk</a> |                              |            |
|                                                                                 | <b>Job Title</b><br><b>Proposed extension and alterations at</b><br><b>168 London Road, Waterloooville</b>   |                              |            |
| <b>Drawing Title</b><br><b>Layout Plan as proposed</b>                          | <b>Client</b><br><br><b>Mr G Cleverley</b>   |                              |            |
| <b>Scale</b><br><b>1:100 @ A3</b>                                               | <b>Date</b><br><b>Mar 19</b>   | <b>Designed</b><br><b>GG</b> |            |
| <b>Drawn</b><br><b>EV</b>                                                       | <b>Checked</b><br><b>GG</b>   | <b>Approved</b>              |            |
| <b>Job No</b><br><b>190305</b>                                                  | <b>Drawing No</b><br><b>190305 / 06</b>   |                              | <b>Rev</b> |